



NOTICE OF A DEVELOPMENT REVIEW COMMITTEE MEETING
June 20, 2024, at 9:00 AM

PUBLIC NOTICE is hereby given that the Vineyard Development Review Committee will hold a regularly scheduled Development Review Committee meeting on Thursday, June 20, 2024, at 9:00 AM, in the City Council Chambers at City Hall, 125 South Main Street, Vineyard, UT.

- 1. CALL TO ORDER/INVOCATION/INSPIRATIONAL THOUGHT/PLEDGE OF ALLEGIANCE**
- 2. WORK SESSION**
No work items were submitted.
- 3. CONSENT ITEMS**
- 4. BUSINESS ITEMS**
 - 4.1. The Sycamores Phase 5**
Final plat approval
 - 4.2. Geneva Retail Frontage Subdivision Plat F**
- 5. STAFF, COMMISSION, AND COMMITTEE REPORTS**
- 6. ADJOURNMENT**

This meeting may be held in a way that will allow a commission member to participate electronically. The public is invited to participate in all public meetings. In compliance with the Americans with Disabilities Act, individuals needing special accommodations during this meeting should notify the Planning Department at least 24 hours prior to the meeting by calling (801) 226-1929.

The foregoing notice and agenda were posted on the Utah Public Notice Website and Vineyard Website, posted at the Vineyard City Offices and City Hall, delivered electronically to city staff and each member of the DRC

AGENDA NOTICING COMPLETED ON:

June 18, 2024

CERTIFIED (NOTICED) BY:

/s/ Anthony Fletcher, Planner



STAFF REPORT

Meeting June 20, 2024
Date:
Agenda The Sycamores Phase 5
Item:
Department:
Presenter: Anthony Fletcher

Background/Discussion:

The applicant, Micheal Olsen, is requesting a final plat approval for "The Sycamores Phase 5". The subject property is within the R 1-8 zoning district and contains approximately 4.71 acres of land. The subject property would be composed of 19 unique lots. Staff reviewed this plat and provided comments back to the applicant for compliance. It has been determined that the plat meets the requirements set forth in the subdivision Code. Prior to recording the plat, the applicant will need to meet all city and county plat requirements.

Fiscal Impact:

Recommendation:

Staff has reviewed the final plat and determined it complies with the Vineyard City Code. Staff recommends approval of the plat with the following conditions:


- The applicant pays any outstanding fees.
- A Land Disturbance Permit will be required for the site development.

Sample Motion:


"I move to approve The Sycamores Phase 5 Plat with the conditions as proposed."

Attachments:


1. The Sycamores Phase 5 Final Plat

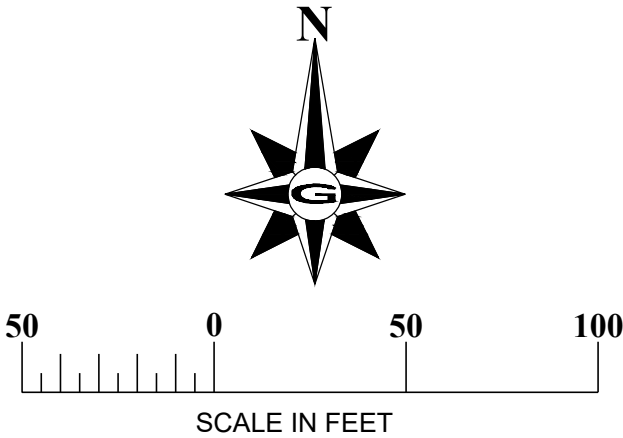

THE SYCAMORES PHASE 5
LOCATED IN SOUTHEAST QUARTER OF SECTION 18, TOWNSHIP 6 SOUTH, RANGE 2 EAST, SALT LAKE BASE AND MERIDIAN.

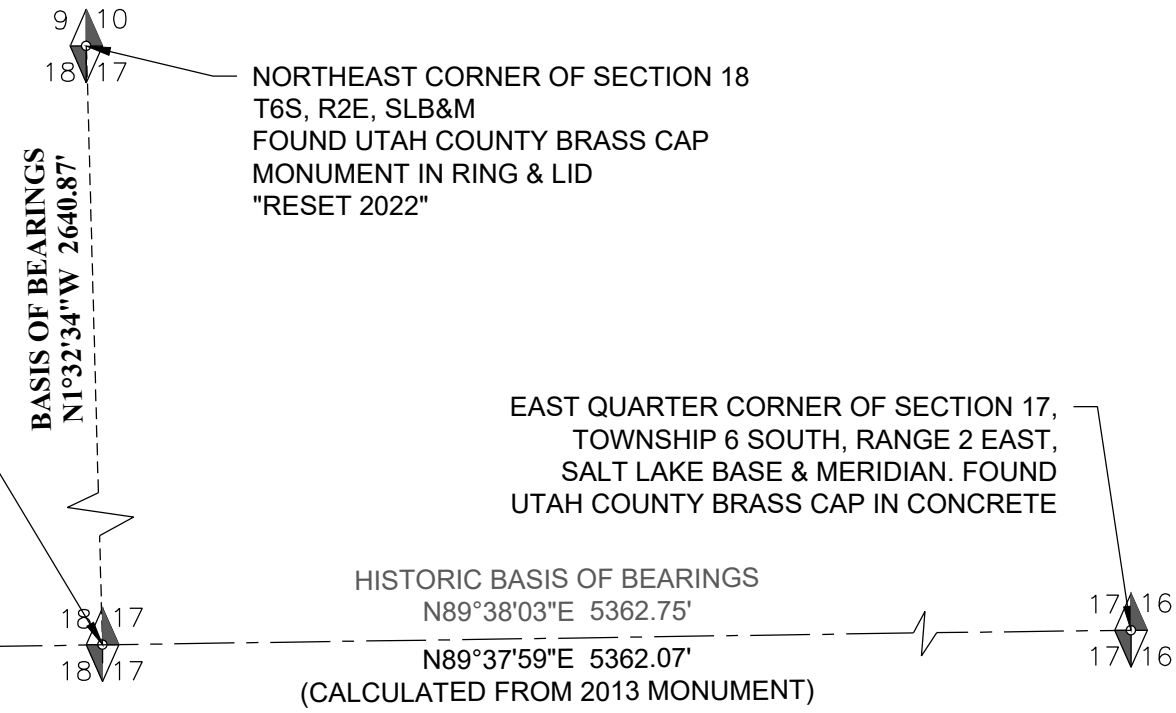


CURVE TABLE						
CURVE	LENGTH	RADIUS	DELTA	TANGENT	CHORD	BEARING
C1	149.92	520.00	16°31'09"	75.49	149.40	S8°01'16"W
C2	35.34	45.00	44°59'54"	18.64	34.44	S22°15'38"W
C3	35.34	45.00	44°59'54"	18.64	34.44	S87°15'32"W
C4	30.34	50.00	34°46'17"	15.66	29.88	N72°51'23"W
C5	31.90	61.00	29°57'38"	16.32	31.54	N70°27'04"W
C6	62.00	61.00	58°14'06"	33.98	59.37	S65°27'04"W
C7	72.25	61.00	67°51'39"	41.04	68.10	N2°24'12"E
C10	16.28	50.00	18°39'20"	8.21	16.21	N9°33'59"W
C11	13.58	492.00	1°34'53"	6.79	13.58	S0°33'08"W
C12	80.14	492.00	9°19'59"	40.16	80.06	S6°00'34"W
C13	48.13	492.00	5°36'18"	24.08	48.11	S13°28'42"W
C14	6.42	548.00	0°40'16"	3.21	6.42	S15°56'43"W
C15	77.20	548.00	8°04'18"	38.66	77.14	S11°34'26"W
C16	74.38	548.00	7°46'36"	37.25	74.32	S3°38'59"W
C17	26.70	17.00	89°59'47"	17.00	24.04	S44°45'35"W
C18	14.06	50.00	16°06'57"	7.08	14.02	S26°57'07"E
C19	3.71	61.00	3°28'58"	1.85	3.71	N33°16'07"W

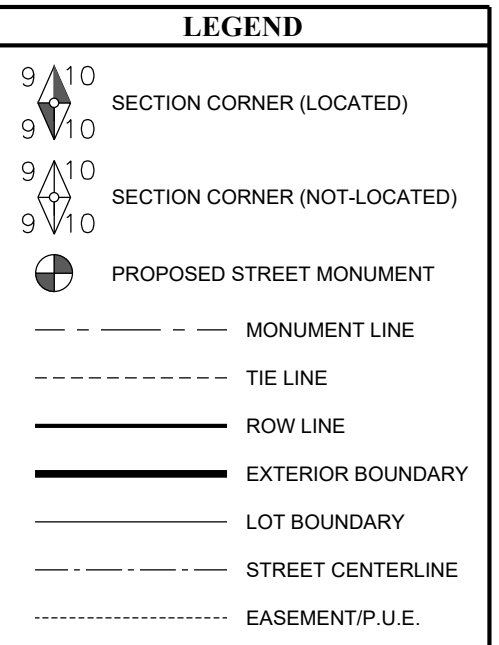

NOTE:
NO MORE THAN TWO HOUSES
IN A ROW SHALL BE LOCATED
ON THE SAME FRONT
SETBACK.

REAR PROPERTY CORNERS ARE TO BE
MONUMENTED WITH REBAR AND CAP

FRONT PROPERTY CORNERS ARE TO BE
MONUMENTED WITH A LEAD PLUG ON EXTENSION

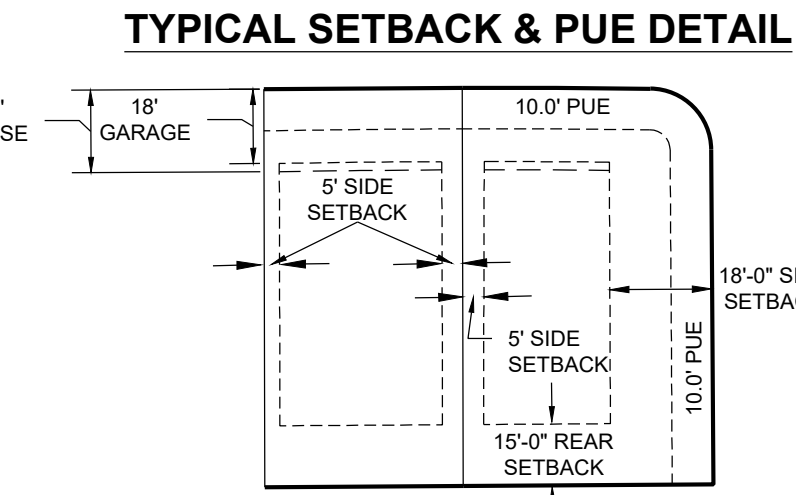


LOT DRAINAGE:
AS APPROVED AND REQUIRED BY THE CITY OF VINEYARD

- AT MINIMUM, 50% OF ROOF DRAINS SHALL DRAIN TOWARDS THE STREET.
- ALL SIDE DOWNSPOUTS ARE TO BE DIVERTED TOWARD THE FRONT OR REAR OF THE LOT.
- YARDS TO BE POSITIVELY GRADED AWAY FROM ALL WINDOW WELLS
- HOMEOWNERS ARE RESPONSIBLE FOR MAINTAINING LOT LINE DRAINAGE PATHWAYS THROUGH THEIR PROPERTIES PER DRAINAGE PLAN.
- ALL LOT LINES ARE TO BE MAINTAINED AS DRAINAGE PATHWAYS FOR ACCUMULATING RUNOFF FROM ADJOINING LOTS.
- ALL LOTS SHALL MEET THE INTERNATIONAL BUILDING CODE STANDARDS AND DRAIN AWAY FROM THE STRUCTURE.
- SEE DRAINAGE PLAN FOR GRADING AND ELEVATIONS.

GILSON ENGINEERING
Consulting Engineers & Surveyors

13401 SOUTH 450 EAST BUILDING C, UNIT 2, DRAPER, UT 84020
PHONE: (801) 571-9414 FAX: (801) 571-9449

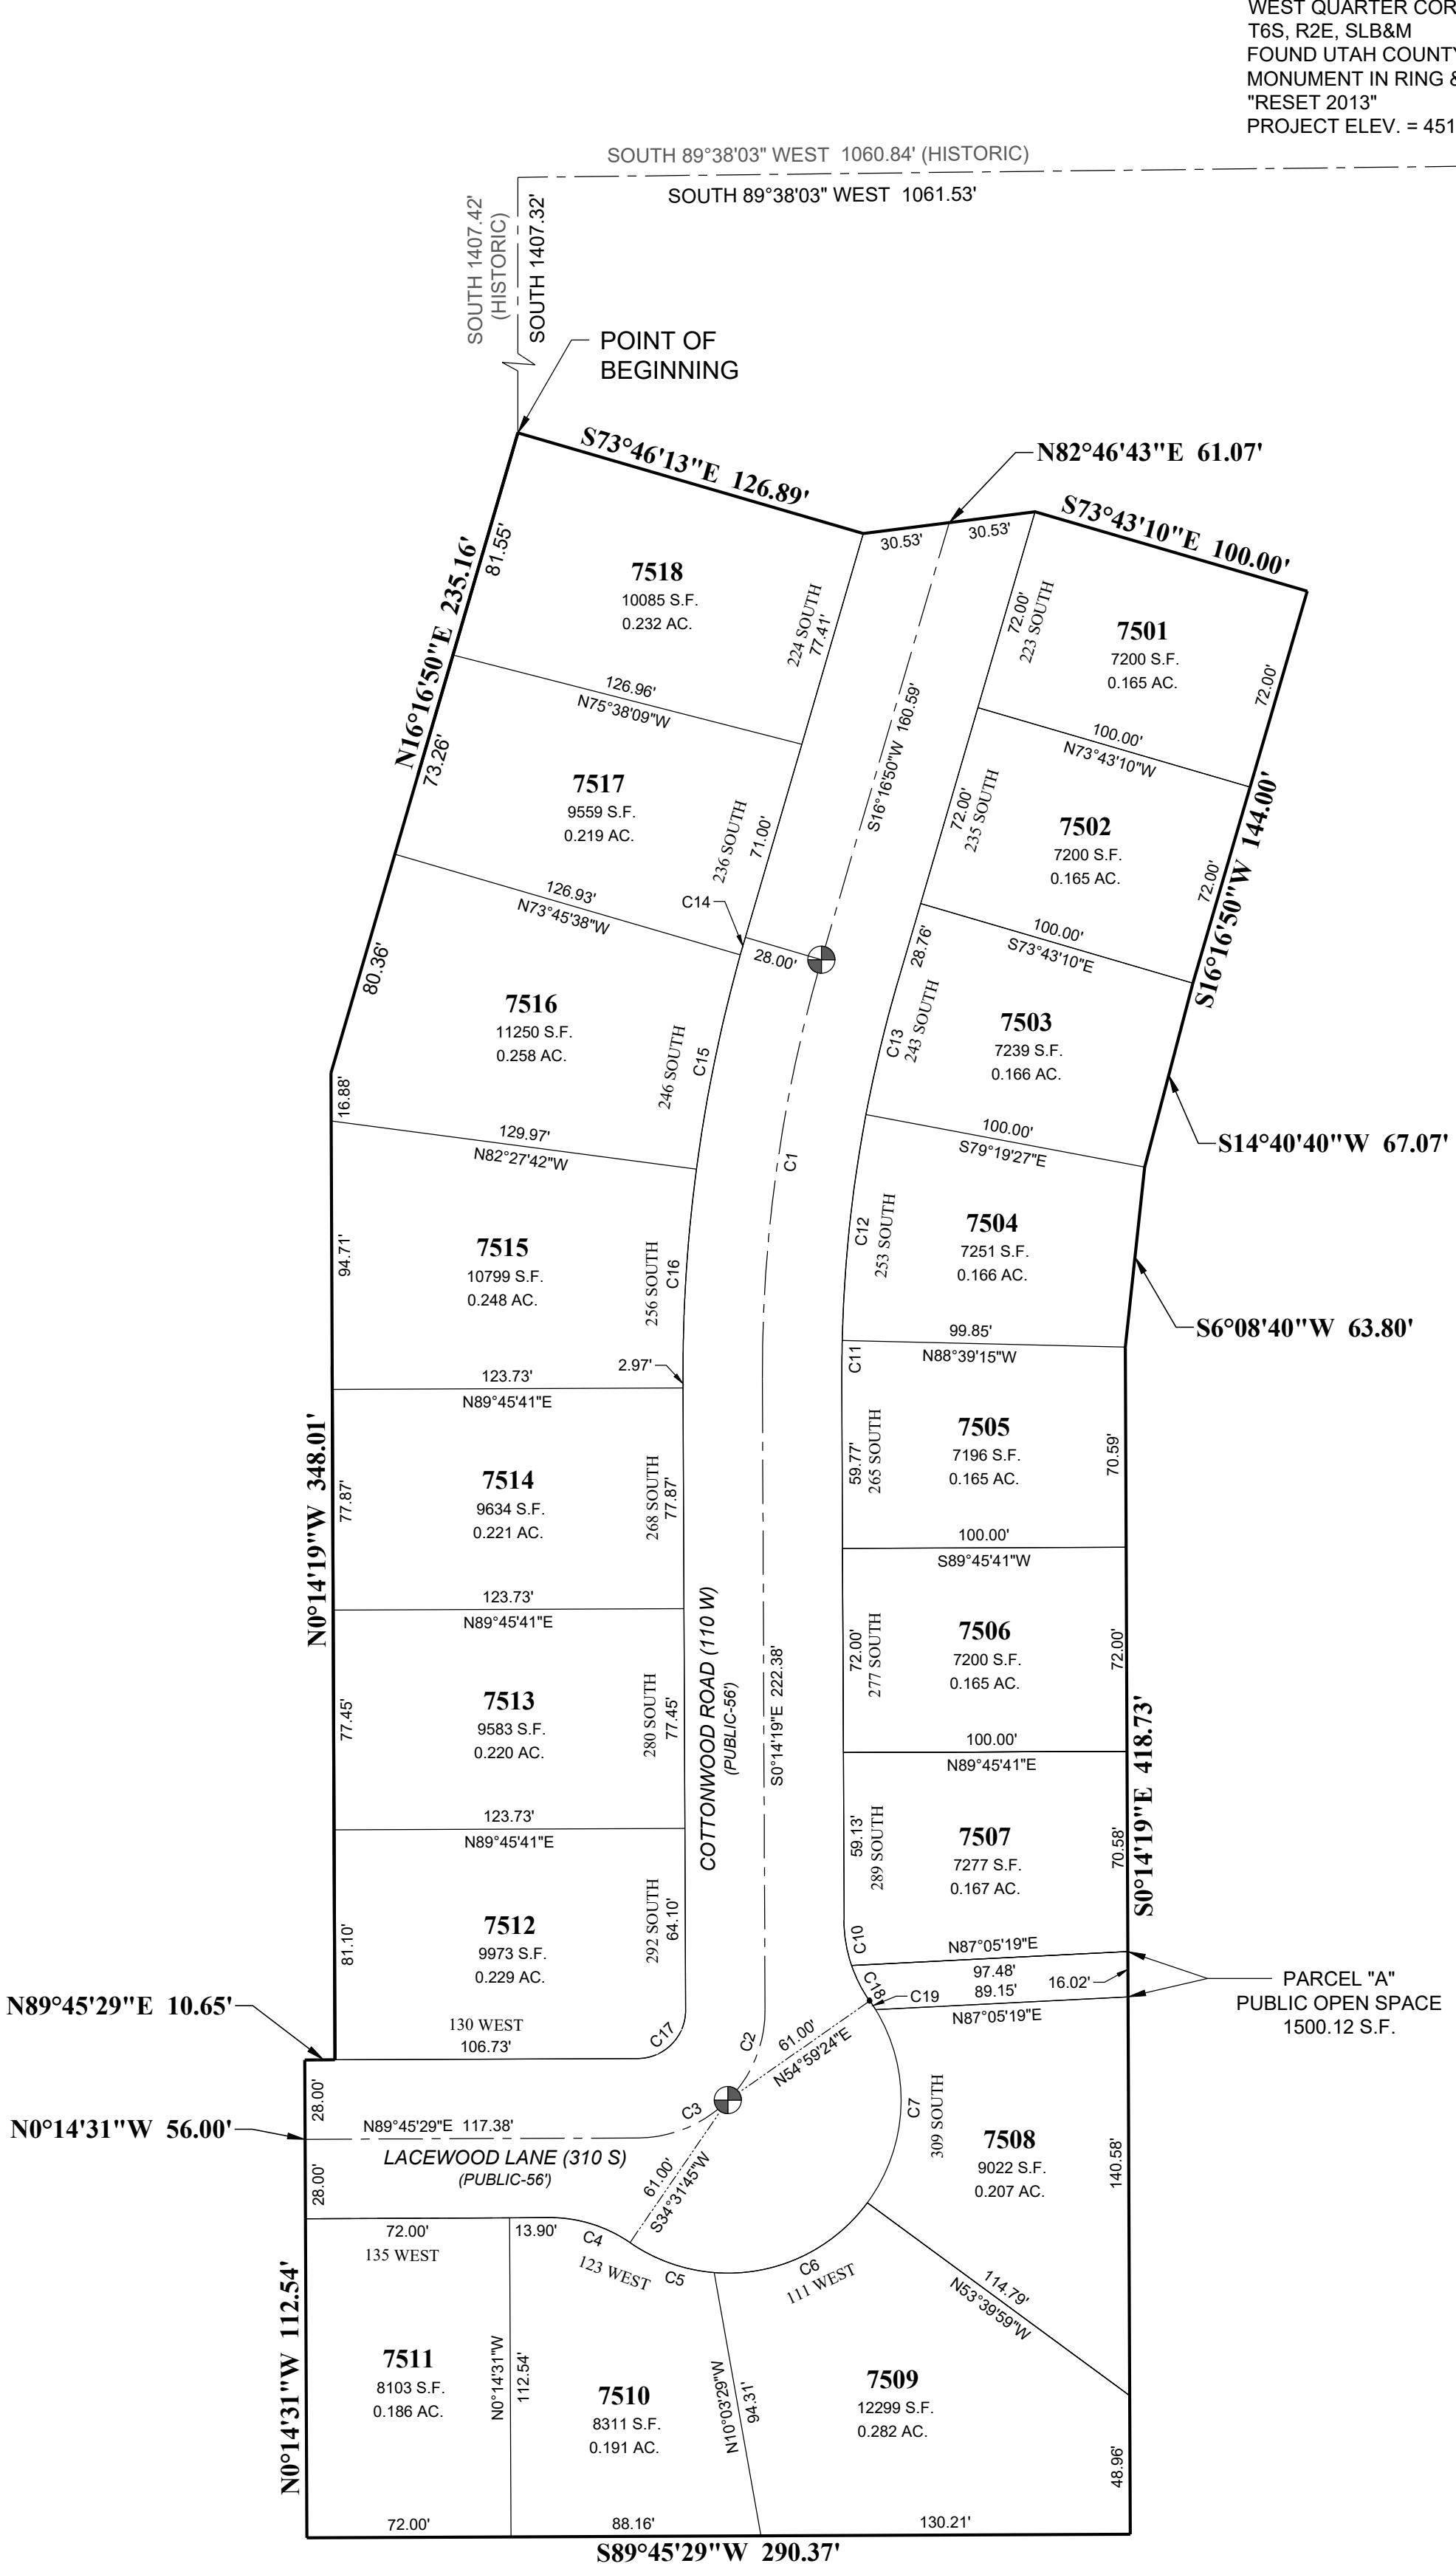

- PLAT NOTES**
1. PLAT MUST BE RECORDED WITHIN 12 MONTHS OF FINAL PLAT APPROVAL, OR FOR PHASED DEVELOPMENTS, WITHIN 24 MONTHS OF RECORDATION OF MOST RECENT PHASE. THE FIRST FINAL PLAT APPROVAL WAS GRANTED ON THE ____ DAY OF ____, 20__.
 2. THE INSTALLATION OF IMPROVEMENTS SHALL CONFORM TO ALL CITY STANDARDS, REGULATIONS, AND ORDINANCES.
 3. BUILDING PERMITS WILL NOT BE ISSUED UNTIL ALL IMPROVEMENTS HAVE BEEN INSTALLED AND ACCEPTED BY THE CITY IN WRITING OR BONDED FOR.
 4. NO BUILDING PERMITS SHALL BE ISSUED UNTIL ALL IMPACT AND CONNECTION FEES ARE PAID IN FULL PER CITY REGULATIONS IN EFFECT AT THE TIME OF BUILDING PERMIT ISSUANCE.
 5. DRIVEWAYS AND LOT ACCESS SHALL BE LIMITED TO INTERIOR LOCAL SUBDIVISION STREETS ONLY.
 6. DRAINAGE SHALL NOT CROSS PROPERTY LINES. EXCESS OR CONCENTRATED DRAINAGE SHALL BE CONTAINED ON SITE OR DIRECTED TO AN APPROVED DRAINAGE FACILITY.
 7. VINEYARD ACCEPTS NO RESPONSIBILITY FOR ANY PROPERTY DAMAGE CAUSED BY GROUND WATER FLOODING.
 8. ALL BUILDING AND DEVELOPMENT SHALL BE IN CONFORMANCE WITH THE VINEYARD ZONING ORDINANCE.

- ROCKY MOUNTAIN POWER**
1. PURSUANT TO UTAH CODE ANN. 54-3-27 THIS PLAT CONVEYS TO THE OWNER(S) OR OPERATORS OF UTILITY FACILITIES A PUBLIC UTILITY EASEMENT ALONG WITH ALL THE RIGHTS AND DUTIES DESCRIBED THEREIN.
 2. PURSUANT TO UTAH CODE ANN. 17-27A603(4)(II) ROCKY MOUNTAIN POWER ACCEPTS DELIVERY OF THE PUE AS DESCRIBED IN THIS PLAT SOLELY FOR THE PURPOSE OF CONFIRMING THAT THE PLAT CONTAINS PUBLIC UTILITY EASEMENTS AND APPROXIMATES THE LOCATION OF THE PUBLIC UTILITY EASEMENTS, BUT DOES NOT WARRANT THEIR PRECISE LOCATION. ROCKY MOUNTAIN POWER MAY REQUIRE OTHER EASEMENTS IN ORDER TO SERVE THIS DEVELOPMENT. THIS APPROVAL DOES NOT AFFECT ANY RIGHT THAT ROCKY MOUNTAIN POWER HAS UNDER:
 - a. A RECORDED EASEMENT OR RIGHT-OF-WAY
 - b. THE LAW APPLICABLE TO PRESCRIPTIVE RIGHTS
 - c. TITLE 54, CHAPTER 8A, DAMAGE TO UNDERGROUND FACILITIES OR
 - d. ANY OTHER PROVISION OF LAW

DOMINION GAS COMPANY

DOMINION APPROVES THIS PLAT SOLELY FOR THE PURPOSE OF CONFIRMING THAT THE PLAT CONTAINS PUBLIC UTILITY EASEMENTS. DOMINION MAY REQUIRE OTHER EASEMENTS IN ORDER TO SERVE THIS DEVELOPMENT. THIS APPROVAL DOES NOT CONSTITUTE ABROGATION OR WAIVER OF ANY OTHER EXISTING RIGHTS, OBLIGATIONS OR LIABILITIES PROVIDE BY LAW OR EQUITY. THIS APPROVAL DOES NOT CONSTITUTE ACCEPTANCE, APPROVAL OR ACKNOWLEDGEMENT OF ANY TERMS CONTAINED IN THE PLAT, INCLUDING THOSE SET FORTH IN THE OWNERS DEDICATION AND THE NOTES AND DOES NOT CONSTITUTE A GUARANTEE OF PARTICULAR TERMS OF NATURAL GAS SERVICE. FOR FURTHER INFORMATION PLEASE CONTACT DOMINION'S RIGHT-OF-WAY DEPARTMENTS AT 800-366-6532.

ACCEPTANCE BY LEGISLATIVE BODY	
THE LEGISLATIVE BODY OF VINEYARD CITY OF UTAH COUNTY, APPROVES THIS SUBDIVISION AND HEREBY ACCEPTS THE DEDICATION OF ALL STREETS, EASEMENTS, AND OTHER PARCELS OF LAND INTENDED FOR PUBLIC PURPOSES FOR THE PERPETUAL USE OF THE PUBLIC THIS ____ DAY OF ____, 20__.	
VINEYARD CITY PLANNER	VINEYARD ATTORNEY
DATE ____/____/____	DATE ____/____/____
VINEYARD ENGINEER	VINEYARD CITY MANAGER
DATE ____/____/____	DATE ____/____/____
CLERK/RECORDER	
DATE ____/____/____	

SURVEYOR'S CERTIFICATE

I, JOSH F. MADSEN DO HEREBY CERTIFY THAT I AM A LICENSED LAND SURVEYOR AND THAT I HOLD LICENSE NO. 5152657, IN ACCORDANCE WITH TITLE 58, CHAPTER 22, OF THE PROFESSIONAL ENGINEERS AND LAND SURVEYORS LICENSING ACT; I FURTHER CERTIFY THAT BY THE AUTHORITY OF THE OWNER'S OR OWNER'S AGENT, I HAVE COMPLETED A SURVEY OF THE PROPERTY DESCRIBED ON THIS PLAT AND SHOWN HEREON IN ACCORDANCE WITH UTAH CODE SECTION 17-23-17, HAVE VERIFIED ALL MEASUREMENTS, AND HAVE SUBDIVIDED SAID REAL PROPERTY INTO LOTS, PARCELS AND STREETS TOGETHER WITH EASEMENTS, HEREAFTER TO BE KNOWN AS **THE SYCAMORES PHASE 5**, HAVE OR WILL PLACE MONUMENTS AND/OR PROPERTY CORNERS AS REPRESENTED ON THE PLAT. I FURTHER CERTIFY THAT THIS PLAT IS TRUE AND CORRECT TO THE BEST OF MY KNOWLEDGE.



JOSH F. MADSEN
LICENSE NO. 5152657

BOUNDARY DESCRIPTION

A PARCEL OF LAND LOCATED IN THE SOUTHEAST QUARTER OF SECTION 18, TOWNSHIP 6 SOUTH, RANGE 2 EAST, SALT LAKE BASE & MERIDIAN. BEGINNING AT A POINT BEING LOCATED SOUTH 89°38'03" WEST 1061.53 FEET AND SOUTH 1407.32 FEET FROM THE UTAH COUNTY BRASS CAP MONUMENT LOCATED IN 2023 AND STAMPED "RESET 2013" REPRESENTING THE EAST 1/4 CORNER OF SAID SECTION 18. SAID POINT OF BEGINNING IS FURTHER DESCRIBED AS LOCATED SOUTH 89°38'03" WEST 1068.84 FEET AND SOUTH 1407.42 FEET FROM THE HISTORIC PERVIOUS PHASES OF THE SYCAMORES SUBDIVISIONS) POSITION OF THE EAST 1/4 CORNER OF SAID SECTION 18. (BASIS OF BEARING OF NORTH 01°32'34" WEST AS MEASURED IN 2023 BETWEEN THE FOUND UTAH COUNTY BRASS CAP MONUMENT MARKING THE EAST QUARTER CORNER OF SECTION 18 AND THE NORTHEAST CORNER OF SECTION 18) AND RUNNING THENCE SOUTH 73°46'13" EAST 126.89 FEET; THENCE NORTH 82°46'43" EAST 61.07 FEET; THENCE SOUTH 73°43'10" EAST 100.00 FEET; THENCE SOUTH 16°16'50" WEST 144.00 FEET; THENCE SOUTH 14°40'40" WEST 67.07 FEET; THENCE SOUTH 6°08'40" WEST 63.80 FEET; THENCE SOUTH 0°14'19" EAST 418.73 FEET; THENCE SOUTH 89°45'29" WEST 290.37 FEET; THENCE NORTH 0°14'31" WEST 112.54 FEET; THENCE NORTH 0°14'31" WEST 56.00 FEET; THENCE NORTH 89°45'29" EAST 10.65 FEET; THENCE NORTH 0°14'19" WEST 348.01 FEET; THENCE NORTH 16°16'50" EAST 235.16 FEET TO THE POINT OF BEGINNING. CONTAINS: 4.70 ACRES MORE OR LESS INCLUDES 18 LOTS AND 1 OPEN SPACE PARCEL.

OWNER'S DEDICATION AND CONSENT TO RECORD

KNOW ALL MEN BY THESE PRESENTS THAT THE UNDERSIGNED ARE THE OWNERS OF THE ABOVE DESCRIBED TRACT OF LAND, AND HEREBY CAUSE THE SAME TO BE DIVIDED INTO LOTS, PARCELS AND STREETS TOGETHER WITH EASEMENTS AS SET FORTH TO BE HEREAFTER KNOW AS:

THE SYCAMORES PHASE 5

AND DO HEREBY DEDICATE FOR THE PERPETUAL USE OF THE PUBLIC ALL ROADS AND OTHER AREAS SHOWN ON THIS PLAT AS INTENDED FOR PUBLIC USE. THE UNDERSIGNED OWNER HEREBY CONVEYS TO ANY AND ALL PUBLIC UTILITY COMPANIES A PERPETUAL, NON-EXCLUSIVE EASEMENT OVER THE PUBLIC UTILITY EASEMENTS SHOWN ON THIS PLAT, THE SAME TO BE USED FOR THE INSTALLATION, MAINTENANCE AND OPERATION OF UTILITY LINES AND FACILITIES.

THIS ____ DAY OF ____, A.D., 20__.

PVH DEVELOPMENT, LLC
BY PRO MANAGEMENT - UTAH, LLC
A DELAWARE LIMITED LIABILITY COMPANY

BY: RYAN. PETTIT, MANAGER

CORPORATE ACKNOWLEDGEMENT

STATE OF ____ } S.S.
COUNTY OF ____

ON THIS ____ DAY OF ____, A.D., 20__, PERSONALLY APPEARED BEFORE ME RYAN PETTIT WHO BEING BY ME DULY SWORN, DID PROVE TO ME ON THE BASIS OF SATISFACTORY EVIDENCE TO BE THE PERSON(S) WHOSE NAME(S) IS/ARE SUBSCRIBED TO IN THE FOREGOING OWNER'S DEDICATION AND CONSENT REGARDING THE PVH DEVELOPMENT, LLC BY PRO MANAGEMENT UTAH, LLC A DELAWARE LIMITED LIABILITY COMPANY AND THAT THE WITHIN AND FOREGOING INSTRUMENT WAS SIGNED VOLUNTARILY FOR SAID CORPORATION AND FOR THE USES AND PURPOSED HEREIN MENTIONED.

COMMISSION #: _____
MY COMMISSION EXPIRES _____
SIGNATURE _____
FULL NAME PRINT _____

A NOTARY PUBLIC IN UTAH

THE SYCAMORES PHASE 5
LOCATED IN THE SOUTHEAST QUARTER OF SECTION 18,
TOWNSHIP 6 SOUTH, RANGE 2 EAST,
SALT LAKE BASE & MERIDIAN
VINEYARD CITY, UTAH COUNTY, UTAH

1/1



STAFF REPORT

Meeting June 20, 2024
Date:
Agenda Geneva Retail Frontage Subdivision Plat F
Item:
Department:
Presenter: Rachel Stevens

Background/Discussion:

Brady Moris, on behalf of X-Development has applied to amend Lots 204 and 205 of Geneva Retail Frontage Subdivision Plat E and create a new plat, Geneva Retail Frontage Plat F. The new plat will combine two lots allowing the developer to construct a larger building. The new lot size is 1.915 acres. The plat is located at 342 N Geneva Road.

Fiscal Impact:

Recommendation:

Staff has reviewed the final plat and determined it complies with the Vineyard City Code. Staff recommends approval of the plat with the following conditions:

- The shrubs “Compact Oregon Grape Barberry and Crimson Pygmy” are approved by the Public Works Department/Urban Forest and Landscape Committee.
- A tax clearance form is submitted and approved prior to the plat being recorded.
- A Land Disturbance Permit will be required for the site development.

Sample Motion:

"I move to approve Geneva Retail Frontage Plat F with the following conditions:


- The shrubs “Compact Oregon Grape Barberry and Crimson Pygmy” are approved by the Public Works Department/Urban Forest and Landscape Committee.
- A tax clearance form is submitted and approved prior to the plat being recorded.
- A Land Disturbance Permit will be required for the site development."

Attachments:

1. Geneva Retail Frontage Plat F
2. Civil Drawings
3. Owner Affidavit
4. Title Report



LOCATED IN THE NORTHEAST QUARTER OF SECTION 17,
TOWNSHIP 6 SOUTH, RANGE 2 EAST
SALT LAKE BASE AND MERIDIAN
VINEYARD, UTAH COUNTY, UTAH

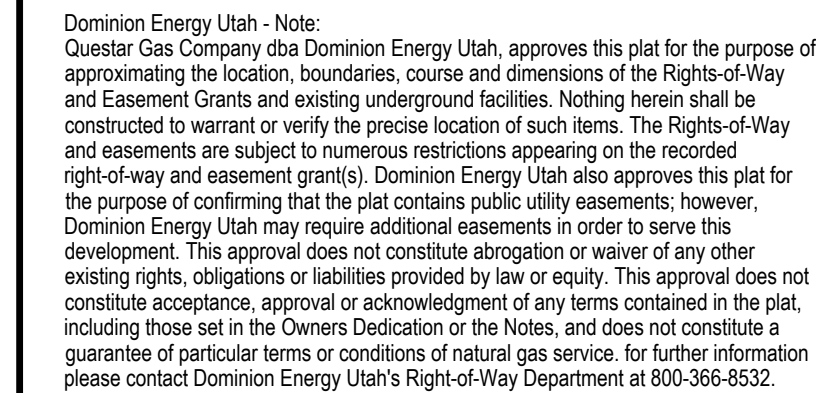

2. Subject to notes, easements and relicts as shown on the Official Plats which are recorded in the Office of the County Recorder.
3. East Commercial Area Land Use Zoning Ordinance and the terms, conditions and limitations contained therein, recorded December 20, 2016, as Entry No. 101638-2011 of Official Records.
4. Grant of Easement over the Water Conservation District, recorded November 9, 2009, as Entry No. 125484-2009 of Official Records, as affected by Release and Grant of Easements, recorded December 7, 2009, as Entry No. 125375-2009 of Official Records, together with those Easements released and easements created or established under said releases, recorded December 7, 2009, as Entry No. 125376-2009 of Official Records as follows: July 23, 2013, as Entry No. 70793-2013 and 70794-2013; April 4, 2018 as Entry No. 31521-2018; and March 25, 2021 as Entry No. 55804-2021 and subject to the Reservations and easements set forth in the well site conveyance documents, recorded December 20, 2016, as Entry No. 101638-2011 of Official Records, and the Special Warranty Deeds conveying Well Sites to Central Utah Water Conservancy District, recorded in the Official Records as follows: December 20, 2009 as Entry No. 125373-2009; April 4, 2018 as Entry No. 31522-2018; and December 20, 2016 as Entry No. 101633-2011, of Official Records
5. Declaration of Easement for Existing Water Right, recorded December 20, 2009, as Entry No. 125374-2009 of Official Records, recorded December 20, 2009, as Entry No. 125372-2009 of Official Records. (No descriptive exhibit only.)
6. Reservation, Declaration and Grant of Easements (Existing and Future Systems) and the terms, conditions and limitations contained therein, recorded on September 21, 2011, as Entry No. 62338-2011 of Official Records. (No descriptive exhibit only.)
7. Reservation, Declaration and Grant of Easements (Existing and Future Systems) and the terms, conditions and limitations contained therein, recorded on September 21, 2011, as Entry No. 62339-2011 of Official Records. (No descriptive exhibit only.)

1. PLAT MUST BE RECORDED WITHIN 12 MONTHS OF FINAL PLAT APPROVAL OR FOR PHASED DEVELOPMENTS, WITHIN 24 MONTHS OF RECORDED OF MOST RECENT PHASE. THE FIRST FINAL PLAT APPROVAL WAS GRANTED ON THE _____ DAY OF _____, 20____.
2. NO VIOLATION OF THE EASEMENTS SHALL CONFORM TO ALL STANDARDS, REGULATIONS AND ORDINANCES.
3. BUILDING PERMIT WILL NOT BE ISSUED UNTIL ALL IMPROVEMENTS HAVE BEEN INSTALLED AND ACCEPTED BY THE CITY IN WRITING OR BONDED FOR.
4. NO BUILDING PERMIT WILL BE ISSUED UNTIL ALL IMPACT AND CONNECTION FEES ARE PAID IN FULL PER CITY REGULATIONS IN EFFECT AT THE TIME OF THE BUILDING PERMIT ISSUANCE.
5. THE SHARED DRAINAGE FACILITY SHALL BE PROVIDED TO THE LOT DESIGNATED AS "PRIVATE" ON THIS PLAT.
6. DRIVEWAYS AND LOT ACCESS SHALL BE LIMITED TO INTERIOR LOCAL SUBDIVISION STREETS ONLY.
7. ALL DRAINAGE FROM A LOT SHALL BE CONTAINED WITHIN THE BOUNDARIES OF SUCH LOT UNLESS THE OWNER(S) OF THE LOTS AGREE TO CONSTRUCT A SHARED DRAINAGE FACILITY FOR USE BY SOME OR ALL LOTS LOCATED WITHIN THE "YARD LOTS" SUBDIVISION. IN THE EVENT THAT THE SHARED DRAINAGE FACILITY IS CONSTRUCTED, ALL SUBSEQUENT OWNERS OF LOTS AGREE NOT TO CONSTRUCT ANY BUILDINGS OR OTHER IMPROVEMENTS, WHETHER TEMPORARY OR PERMANENT, THAT WOULD OBSTRUCT OR OTHERWISE INTERFERE WITH THE OPERATION AND MAINTENANCE OF THE SHARED DRAINAGE FACILITY AND ASSOCIATED EASEMENTS.
8. VENEYARD ACCEPTS NO RESPONSIBILITY FOR ANY PROPERTY DAMAGE CAUSED BY GROUND WATER FLOODING, EROSION AND DEBRIS. VENEYARD SHALL BE IN ACCORDANCE WITH THE REGIONAL ZONING ORDINANCES.
9. THE LOTS SHALL BE SUBJECT TO THAT CERTAIN DECLARATION OF RECIPROCAL EASEMENTS RECORDED SIMULTANEOUSLY WITH THIS PLAT.

1. CROSS ACCESS AND CROSS PARKING AGREEMENT IS PROPOSED ACROSS LOT. THE CROSS ACCESS SHALL BE REASONABLY FLUID BETWEEN ADJOINING LOTS. ACCESS POINTS TO GENEVA ROAD SHALL BE CONSISTENT WITH THE GENEVA ROAD ACCESS MANAGEMENT AGREEMENT.

SECTION CORNER

SET 5/8" REBAR WITH YELLOW PLASTIC CAP OR NAIL, STAMPED "ENGLISH ENG. & LAND SURV." AT ALL LOT CORNERS; OFFSET PINS TO PLACED IN BACK OF CURBS

ENGLISH ENG. & LAND SURV.

SECTION LINE

CENTERLINE

PROPERTY LINE

EASEMENT LINE



PROJECT NUMBER : 6435V
MANAGER : BDM
DRAWN BY : KFW
CHECKED BY : PMH
DATE : 5/2/24

SALT LAKE CITY
45 W. 10000 S., Suite 500
Sandy, UT. 84070
Phone: 801.255.0529
Fax: 801.255.4449
WWW.ENSIGNENG.COM

LAYTON
Phone: 801.547.1100

TOOELE
Phone: 435.843.3591

CEDAR CITY
Phone: 435.865.1453

RICHFIELD
Phone: 435.896.2981

BOUNDARY DESCRIPTION

Amending all of Lots 204 and 205 of Geneva Retail Frontage Subdivision Plat "E", recorded September 19, 2023 as Entry No. 2023-2023 and Map Filing No. 18917 in the Office of the Utah County Recorder. Said lots being located in the Northeast Quarter of Section 17, Township 6 South, Range 2 East, Salt Lake Base and Meridian, Vineyard, Utah, said parcel being more particularly described as follows:

Beginning at a point being South 00°02'55" East 272.86 feet along the section line and West 101.74 feet from the Northeast Corner of Section 17, Township 6 South, Range 2 East, Salt Lake Base and Meridian, and running

thence Southerly 38.63 feet along the arc of a 25,884.20 foot radius curve to the right (center bears South 89°51'50" West and the chord bears North 00°03'36" East 38.63 feet with a central angle of 00°05'08");
thence South 370.19 feet;
thence West 212.31 feet;
thence North 00°00'37" West 215.92 feet;
thence East 47.12 feet;
thence North 141.38 feet;
thence West 110.62 feet;
thence North 51.52 feet;
thence East 275.78 feet to the point of beginning.

Contains 83,418 Square Feet or 1.915 Acres

Basis of Bearing: NAD 83 Central Zone Utah

DATE _____ PATRICK M. HARRIS
LICENSE NO. 286882

OWNER'S DEDICATION

Know all men by these presents that I / we, the undersigned owner(s) of the above described tract of land, having caused same to be subdivided, hereafter known as the

do hereby dedicate the streets, public utility easements and other public areas as indicated hereon for the perpetual use of the public.
In witness whereof I / we have hereunto set our hand (s) this _____ day of _____ A.D., 20 _____.

Steve Hutchings, Principal
X Development, LLC

LIABILITY COMPANY ACKNOWLEDGMENT

STATE OF UTAH } S.S.
County of _____

On the _____ day of _____ A.D., 20____, Steve Hutchings, personally appeared before me, the undersigned Notary Public, in and for said County of _____ in the State of Utah, who after being duly sworn, acknowledged to me that he is the Principal of X Development, a Limited Liability Company and that he signed the Owner's Dedication freely and voluntarily for and in behalf of said Limited Liability Company for the purposes therein mentioned and acknowledged to me that said Limited Liability Company executed the same.

MY COMMISSION EXPIRES: _____,
_____, _____ RESIDING IN _____ COUNTY.
NOTARY PUBLIC

ACCEPTANCE BY LEGISLATIVE BODY

THE LEGISLATIVE BODY OF VINEYARD CITY UTAH COUNTY, APPROVES THIS SUBDIVISION AND HEREBY ACCEPTS THE DEDICATION OF ALL STREETS, EASEMENTS AND OTHER PARCELS OF LAND INTENDED FOR PUBLIC PURPOSES FOR THE PERPETUAL USE OF THE PUBLIC.

THIS _____ DAY OF _____, A.D. 20____.

VINEYARD CITY PLANNER/CITY PLANNER
DATE: ____/____/____

VINEYARD ATTORNEY
DATE: ____/____/____

VINEYARD ENGINEER _____ CITY MANAGER _____
 DATE: ____/____/____ DATE: ____/____/____

CLERK/RECORDER _____

DATE: ____/____/____

**AMENDING LOTS 204 AND 205 OF GENEVA RETAIL
FRONTAGE SUBDIVISION PLAT E**

LOCATED IN THE NORTHEAST QUARTER OF SECTION 17,
TOWNSHIP 6 SOUTH, RANGE 2 EAST
T LAKE BASE AND MERIDIAN VINEYARD, UTAH COUNTY, UTAH

SURVEYOR'S SEAL	NOTARY PUBLIC SEAL	CITY ENGINEER'S SEAL	CLERK-RECORDER SEAL
-----------------	--------------------	----------------------	---------------------



811

Know what's below.
Call before you dig.

CALL BLUESTAKES
@ 811 AT LEAST 48 HOURS
PRIOR TO THE
COMMENCEMENT OF ANY
CONSTRUCTION.

BENCHMARK

NORTHEAST CORNER OF SECTION 17,
TOWNSHIP 6 SOUTH, RANGE 2 EAST
SALT LAKE BASE AND MERIDIAN

ELEV = 4650.50'

LIVAWAY SUITES

327 N. GENEVA ROAD
VINEYARD, UTAH

INDEX OF DRAWINGS

1 OF 1	PLAT
C-001	GENERAL NOTES
C-100	DEMOLITION PLAN
C-200	SITE PLAN
C-300	GRADING AND DRAINAGE PLAN
C-400	UTILITY PLAN
C-500	EROSION CONTROL PLAN
C-600	DETAILS
C-601	DETAILS
C-602	DETAILS
C-603	DETAILS
L-100	LANDSCAPE PLAN
L-200	IRRIGATION PLAN
L-300	LANDSCAPE AND IRRIGATION DETAILS

FOR REVIEW
NOT FOR CONSTRUCTION

DATE PRINTED
May 8, 2024

NOTICE TO CONTRACTOR

ALL CONTRACTORS AND SUBCONTRACTORS PERFORMING WORK SHOWN ON OR RELATED TO THESE PLANS SHALL CONDUCT THEIR OPERATIONS SO THAT ALL EMPLOYEES ARE PROVIDED A SAFE PLACE TO WORK AND THE PUBLIC IS PROTECTED. ALL CONTRACTORS AND SUBCONTRACTORS SHALL COMPLY WITH THE "OCCUPATIONAL SAFETY AND HEALTH REGULATIONS OF THE U.S. DEPARTMENT OF LABOR AND THE STATE OF UTAH DEPARTMENT OF INDUSTRIAL RELATIONS CONSTRUCTION SAFETY ORDERS." THE CIVIL ENGINEER SHALL NOT BE RESPONSIBLE IN ANY WAY FOR THE CONTRACTORS AND SUBCONTRACTORS COMPLIANCE WITH SAID REGULATIONS AND ORDERS.

CONTRACTOR FURTHER AGREES TO ASSUME SOLE AND COMPLETE RESPONSIBILITY FOR JOB-SITE CONDITIONS DURING THE COURSE OF CONSTRUCTION OF THIS PROJECT, INCLUDING SAFETY OF ALL PERSONS AND PROPERTY. THAT THIS REQUIREMENT SHALL APPLY CONTINUOUSLY AND NOT BE LIMITED TO NORMAL WORKING HOURS, AND THAT THE CONTRACTOR SHALL DEFEND, INDEMNIFY AND HOLD THE OWNER AND THE CIVIL ENGINEER HARMLESS FROM ANY AND ALL LIABILITY, REAL OR ALLEGED IN CONNECTION WITH THE PERFORMANCE OF WORK ON THIS PROJECT, EXCEPTING FOR LIABILITY ARISING FROM THE SOLE NEGLIGENCE OF THE OWNER OR ENGINEER.


NOTICE TO DEVELOPER/CONTRACTOR

UNAPPROVED DRAWINGS REPRESENT WORK IN PROGRESS, ARE SUBJECT TO CHANGE, AND DO NOT CONSTITUTE A FINISHED ENGINEERING PRODUCT. ANY WORK UNDERTAKEN BY DEVELOPER OR CONTRACTOR BEFORE PLANS ARE APPROVED IS UNDERTAKEN AT THE SOLE RISK OF THE DEVELOPER, INCLUDING BUT NOT LIMITED TO BIDS, ESTIMATION, FINANCING, BONDING, SITE CLEARING, GRADING, INFRASTRUCTURE CONSTRUCTION, ETC.

UTILITY DISCLAIMER

THE CONTRACTOR IS SPECIFICALLY CAUTIONED THAT THE LOCATION AND / OR ELEVATIONS OF EXISTING UTILITIES AS SHOWN ON THESE PLANS IS BASED ON RECORDS OF THE VARIOUS UTILITY COMPANIES AND WHERE POSSIBLE, MEASUREMENTS TAKEN IN THE FIELD. THE INFORMATION IS NOT TO BE RELIED ON AS BEING EXACT OR COMPLETE. THE CONTRACTOR MUST CALL THE LOCAL UTILITY LOCATION CENTER AT LEAST 48 HOURS BEFORE ANY EXCAVATION TO REQUEST EXACT FIELD LOCATIONS OF UTILITIES. IT SHALL BE THE RESPONSIBILITY OF THE CONTRACTOR TO RELOCATE ALL EXISTING UTILITIES WHICH CONFLICT WITH THE PROPOSED IMPROVEMENTS SHOWN ON THE PLANS.

VICINITY MAP

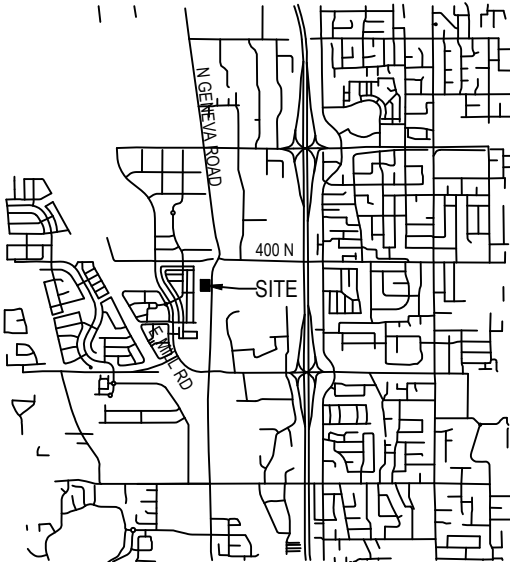

NO SCALE

GENERAL NOTES

- ALL WORK SHALL CONFORM TO VINEYARD CITY STANDARDS & SPECIFICATIONS.
- CALL BLUE STAKES AT LEAST 48 HOURS PRIOR TO THE COMMENCEMENT OF ANY CONSTRUCTION ACTIVITIES.
- BENCHMARK ELEVATION = NORTH QUARTER CORNER SECTION 17, T6N, R2E SALT LAKE BASE & MERIDIAN ELEV. = 4650.50'.

EN SIGN

THE STANDARD IN ENGINEERING

SANDY
45 W 10000 S, Suite 500
Sandy, UT 84070
Phone: 801.255.0529

LAYTON
Phone: 801.547.1100

TOOELE
Phone: 435.843.3590

CEDAR CITY
Phone: 435.865.1453


RICHFIELD
Phone: 435.896.2983

WWW.ENSIGNENG.COM

FOR:
W77 AQUISITIONS, LLC
300 N TRIUMPH BLVD, STE 100
LEHI, UTAH 84043

CONTACT:
NICK BLAYDEN
PHONE: 425-999-1523

LIVAWAY SUITES
327 N. GENEVA ROAD
VINEYARD, UTAH

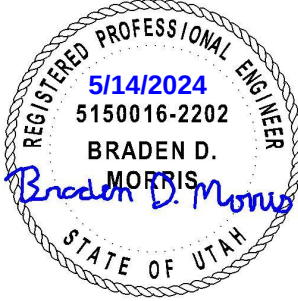

NO. DATE REVISION


COVER SHEET

PROJECT NUMBER
6435V.3
PRINT DATE
2024-05-08
PROJECT MANAGER
B. MORRIS
DESIGNED BY
P. HUNTER

C-000



LOCATED IN THE NORTHEAST QUARTER OF SECTION 17,
TOWNSHIP 6 SOUTH, RANGE 2 EAST
SALT LAKE BASE AND MERIDIAN
VINEYARD, UTAH COUNTY, UTAH

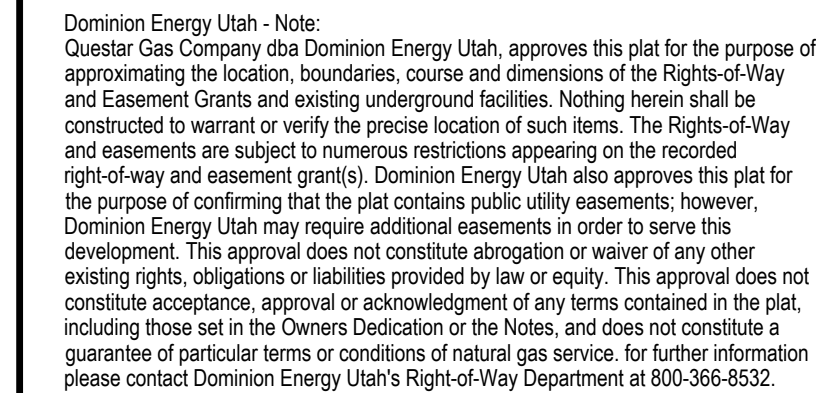

2. Subject to notes, easements and relicts as shown on the Official Plats which are recorded in the Office of the County Recorder.
3. East Commercial Area Land Use, Zoning and the terms, conditions and limitations contained therein, recorded December 22, 2010, as Entry No. 101638-2011 of Official Records.
4. Grant of Easement to the State of Washington, recorded November 20, 2009 as Entry No. 125484-2009 of Official Records, as affected by Release and Grant of Easements, recorded December 7, 2009 as Entry No. 125375-2009 of Official Records, together with those Easements released and easements created, established, amended, modified, extended, terminated, renewed, renewed, recorded in the Official Records as follows: July 23, 2013 as Entry No. 707933-2013 and 707943-2013; April 4, 2018 as Entry No. 31521-2018; and March 25, 2021 as Entry No. 55804-2021 and subject to the Reservations and easements set forth in the well site conveyance, recorded December 22, 2010 as Entry No. 101638-2011 of Official Records, Special Warranty Deeds conveying Well Sites to Central Utah Water Conservancy District, recorded in the Official Records as follows: December 22, 2009 as Entry No. 125373-2009; April 4, 2018 as Entry No. 31523-2018; and December 22, 2010 as Entry No. 101633-2011, of Official Records
5. Grant of Easement for Existing Water Right, recorded December 22, 2010, as Entry No. 101638-2011 of Official Records as affected by Release and Grant of Easements, recorded December 22, 2009, as Entry No. 130273-2009 of Official Records. (No description/exhibit option.)
6. Reservation of Easement for Existing Water Right, Existing and Future Systems and the terms, conditions and limitations contained therein, recorded on September 21, 2011, as Entry No. 62338-2011 of Official Records. (No description/exhibit option.)
7. Reservation, Declaration and Grant of Easements (Existing and Future Systems) and the terms, conditions and limitations contained therein, recorded on September 21, 2011, as Entry No. 41851-2014 of Official Records. (No description/exhibit option only.)

1. PLAT MUST BE RECORDED WITHIN 12 MONTHS OF FINAL PLAT APPROVAL OR FOR PHASED DEVELOPMENTS, WITHIN 24 MONTHS OF RECORDED OF MOST RECENT PHASE. THE FIRST FINAL PLAT APPROVAL WAS GRANTED ON THE _____ DAY OF _____, 20____.
2. NO VIOLATION OF THE EASEMENTS SHALL CONFORM TO ALL STANDARDS, REGULATIONS AND ORDINANCES.
3. BUILDING PERMIT WILL NOT BE ISSUED UNTIL ALL IMPROVEMENTS HAVE BEEN INSTALLED AND ACCEPTED BY THE CITY IN WRITING OR BONDED FOR.
4. NO BUILDING PERMIT WILL BE ISSUED UNTIL ALL IMPACT AND CONNECTION FEES ARE PAID IN FULL PER CITY REGULATIONS IN EFFECT AT THE TIME OF THE BUILDING PERMIT ISSUANCE.
5. THE SHARED DRAINAGE FACILITY SHALL BE PROVIDED TO THE EASEMENT DESIGNATED AS "PRIVATE" ON THIS PLAT.
6. DRIVEWAYS AND LOT ACCESS SHALL BE LIMITED TO INTERIOR LOCAL SUBDIVISION STREETS ONLY.
7. ALL DRAINAGE FROM A LOT SHALL BE CONTAINED WITHIN THE BOUNDARIES OF SUCH LOT UNLESS THE OWNER(S) OF THE LOTS AGREE TO CONSTRUCT A SHARED DRAINAGE FACILITY FOR USE BY SOME OR ALL LOTS LOCATED WITHIN THE "YARD LOTS" SUBDIVISION. IN THE EVENT THAT A SHARED DRAINAGE FACILITY IS CONSTRUCTED, ALL SUBSEQUENT OWNERS OF LOTS AGREE NOT TO CONSTRUCT ANY BUILDINGS OR OTHER IMPROVEMENTS, WHETHER TEMPORARY OR PERMANENT, THAT WOULD OBSTRUCT OR OTHERWISE INTERFERE WITH THE OPERATION AND MAINTENANCE OF THE SHARED DRAINAGE FACILITY AND ASSOCIATED EASEMENTS.
8. VENEYARD ACCEPTS NO RESPONSIBILITY FOR ANY PROPERTY DAMAGE CAUSED BY GROUND WATER FLOODING, EROSION AND DEBRIS. VENEYARD SHALL BE IN ACCORDANCE WITH THE REGIONAL ZONING ORDINANCES.
9. THE LOTS SHALL BE SUBJECT TO THAT CERTAIN DECLARATION OF RECIPROCAL EASEMENTS RECORDED SIMULTANEOUSLY WITH THIS PLAT.

1. CROSS ACCESS AND CROSS PARKING AGREEMENT IS PROPOSED ACROSS LOT. THE CROSS ACCESS SHALL BE REASONABLY FLUID BETWEEN ADJOINING LOTS. ACCESS POINTS TO GENEVA ROAD SHALL BE CONSISTENT WITH THE GENEVA ROAD ACCESS MANAGEMENT AGREEMENT.

SECTION CORNER

SET 5/8" REBAR WITH YELLOW PLASTIC CAP OR NAIL, STAMPED "ENGLISH ENG. & LAND SURV." AT ALL LOT CORNERS; OFFSET PINS TO PLACED IN BACK OF CURBS

ENGLISH ENG. & LAND SURV.

SECTION LINE

CENTERLINE

PROPERTY LINE

EASEMENT LINE



PROJECT NUMBER : 6435V
MANAGER : BDM
DRAWN BY : KFW
CHECKED BY : PMH
DATE : 5/2/24

SALT LAKE CITY
45 W. 10000 S., Suite 500
Sandy, UT. 84070
Phone: 801.255.0529
Fax: 801.255.4449
WWW.ENSIGNENG.COM

LAYTON
Phone: 801.547.1100

TOOELE
Phone: 435.843.3591

CEDAR CITY
Phone: 435.865.1452

RICHFIELD
Phone: 435.896.2981

BOUNDARY DESCRIPTION

Amending all of Lots 204 and 205 of Geneva Retail Frontage Subdivision Plat "E", recorded September 19, 2023 as Entry No. 2023-2023 and Map Filing No. 18917 in the Office of the Utah County Recorder. Said lots being located in the Northeast Quarter of Section 17, Township 6 South, Range 2 East, Salt Lake Base and Meridian, Vineyard, Utah, said parcel being more particularly described as follows:

Beginning at a point being South 00°02'55" East 272.86 feet along the section line and West 101.74 feet from the Northeast Corner of Section 17, Township 6 South, Range 2 East, Salt Lake Base and Meridian, and running

thence Southerly 38.63 feet along the arc of a 25,884.20 foot radius curve to the right (center bears South 89°51'50" West and the chord bears North 00°03'36" East 38.63 feet with a central angle of 00°05'08");
thence South 370.19 feet;
thence West 212.31 feet;
thence North 00°00'37" West 215.92 feet;
thence East 47.12 feet;
thence North 141.38 feet;
thence West 110.62 feet;
thence North 51.52 feet;
thence East 275.78 feet to the point of beginning.

Contains 83,418 Square Feet or 1.915 Acres

Basis of Bearing: NAD 83 Central Zone Utah

DATE _____ PATRICK M. HARRIS
LICENSE NO. 286882

OWNER'S DEDICATION

Know all men by these presents that I / we, the undersigned owner(s) of the above described tract of land, having caused same to be subdivided, hereafter known as the

do hereby dedicate the streets, public utility easements and other public areas as indicated hereon for the perpetual use of the public.
In witness whereof I / we have hereunto set our hand (s) this _____ day of _____ A.D., 20 _____.

Steve Hutchings, Principal
X Development, LLC

LIABILITY COMPANY ACKNOWLEDGMENT

STATE OF UTAH } S.S.
County of _____

On the _____ day of _____ A.D., 20____, Steve Hutchings, personally appeared before me, the undersigned Notary Public, in and for said County of _____ in the State of Utah, who after being duly sworn, acknowledged to me that he is the Principal of X Development, a Limited Liability Company and that he signed the Owner's Dedication freely and voluntarily for and in behalf of said Limited Liability Company for the purposes therein mentioned and acknowledged to me that said Limited Liability Company executed the same.

MY COMMISSION EXPIRES: _____,
_____, _____ RESIDING IN _____ COUNTY.
NOTARY PUBLIC

ACCEPTANCE BY LEGISLATIVE BODY

THE LEGISLATIVE BODY OF VINEYARD CITY UTAH COUNTY, APPROVES THIS SUBDIVISION AND HEREBY ACCEPTS THE DEDICATION OF ALL STREETS, EASEMENTS AND OTHER PARCELS OF LAND INTENDED FOR PUBLIC PURPOSES FOR THE PERPETUAL USE OF THE PUBLIC.

THIS _____ DAY OF _____, A.D. 20____.

VINEYARD CITY PLANNER/CITY PLANNER _____ VINEYARD ATTORNEY _____
 DATE: ____/____/____ DATE: ____/____/____

VINEYARD ENGINEER _____ DATE: ____/____/____

CLERK/RECORDER

DATE: ____/____/____

**AMENDING LOTS 204 AND 205 OF GENEVA RETAIL
FRONTAGE SUBDIVISION PLAT E**

LOCATED IN THE NORTHEAST QUARTER OF SECTION 17,
TOWNSHIP 6 SOUTH, RANGE 2 EAST
T LAKE BASE AND MERIDIAN VINEYARD, UTAH COUNTY, UTAH

SURVEYOR'S SEAL 	NOTARY PUBLIC SEAL	CITY ENGINEER'S SEAL	CLERK-RECORDER SEAL
--	---------------------------	-----------------------------	----------------------------

GENERAL NOTES

- ALL CONSTRUCTION MUST STRICTLY FOLLOW THE STANDARDS AND SPECIFICATIONS SET FORTH BY: THE DESIGN ENGINEER, LOCAL AGENCY JURISDICTION, APWA (CURRENT EDITION), AND THE MANUAL ON UNIFORM TRAFFIC CONTROL DEVICES (M.U.T.C.D.). THE ORDER LISTED ABOVE IS ARRANGED BY SENIORITY. THE LATEST EDITION OF ALL STANDARDS AND SPECIFICATIONS MUST BE ADHERED TO. IF A CONSTRUCTION PRACTICE IS NOT SPECIFIED BY ANY OF THE ABOVE SOURCES, CONTRACTOR MUST CONTACT DESIGN ENGINEER FOR DIRECTION.
- CONTRACTOR TO STRICTLY FOLLOW THE MOST CURRENT COPY OF THE SOILS REPORT FOR THIS PROJECT. ALL GRADING INCLUDING BUT NOT LIMITED TO CUT, FILL, COMPACTION, ASPHALT SECTION, SUBBASE, TRENCH EXCAVATION/BACKFILL, SITE GRUBBING, AND FOOTINGS MUST BE COORDINATED DIRECTLY WITH SOILS REPORT.
- CONTRACTOR MUST VERIFY ALL EXISTING CONDITIONS BEFORE BIDDING, AND BRING UP ANY QUESTIONS BEFORE SUBMITTING BID.
- CONTRACTOR SHALL PROVIDE A CONSTRUCTION SCHEDULE IN ACCORDANCE WITH THE CITY, STATE, OR COUNTY REGULATIONS FOR WORKING IN THE PUBLIC WAY.
- CONTRACTOR SHALL BE RESPONSIBLE FOR DUST CONTROL ACCORDING TO GOVERNING AGENCY STANDARDS. WET DOWN DRY MATERIALS AND RUBBISH TO PREVENT BLOWING.
- CONTRACTOR SHALL BE RESPONSIBLE FOR ANY DAMAGE TO ADJACENT SURFACE IMPROVEMENTS.
- CONTRACTOR SHALL BE RESPONSIBLE FOR CORRECTING ANY SETTLEMENT OF OR DAMAGE TO EXISTING UTILITIES.
- THE CONTRACTOR IS RESPONSIBLE TO FURNISH ALL MATERIALS TO COMPLETE THE PROJECT.
- ALL EXPOSED SURFACES WILL HAVE A TEXTURED FINISH, RUBBED, OR BROOMED. ANY "PLASTERING" OF NEW CONCRETE WILL BE DONE WHILE IT IS STILL "GREEN".
- PRIOR TO STARTING CONSTRUCTION, THE CONTRACTOR SHALL BE RESPONSIBLE FOR VERIFYING THAT ALL REQUIRED PERMITS AND APPROVALS HAVE BEEN OBTAINED. NO CONSTRUCTION OR FABRICATION SHALL BEGIN UNTIL THE CONTRACTOR HAS RECEIVED AND THOROUGHLY REVIEWED ALL PLANS AND OTHER DOCUMENTS APPROVED BY ALL OF THE PERMITTING AUTHORITIES.
- THE LOCATIONS OF UNDERGROUND FACILITIES SHOWN ON THESE PLANS ARE BASED ON FIELD SURVEYS AND LOCAL UTILITY COMPANY RECORDS. IT SHALL BE THE CONTRACTOR'S FULL RESPONSIBILITY TO CONTACT THE VARIOUS UTILITY COMPANIES TO LOCATE THEIR FACILITIES PRIOR TO PROCEEDING WITH CONSTRUCTION. NO ADDITIONAL COMPENSATION SHALL BE PAID TO THE CONTRACTOR FOR DAMAGE AND REPAIR TO THESE FACILITIES CAUSED BY HIS WORK FORCE. CONTRACTOR SHALL START INSTALLATION AT LOW POINT OF ALL NEW GRAVITY UTILITY LINES.
- ALL DIMENSIONS, GRADES, AND UTILITY DESIGN SHOWN ON THE PLANS SHALL BE VERIFIED BY THE CONTRACTOR PRIOR TO CONSTRUCTION. CONTRACTOR SHALL NOTIFY THE ENGINEER IF ANY DISCREPANCIES EXIST PRIOR TO PROCEEDING WITH CONSTRUCTION FOR NECESSARY PLAN OR GRADE CHANGES. NO EXTRA COMPENSATION SHALL BE PAID TO THE CONTRACTOR FOR WORK HAVING TO BE REDONE DUE TO THE DIMENSIONS OR GRADES SHOWN INCORRECTLY ON THESE PLANS, IF SUCH NOTIFICATION HAS NOT BEEN GIVEN.
- NO CHANGE IN DESIGN LOCATION OR GRADE WILL BE MADE BY THE CONTRACTOR WITHOUT THE WRITTEN APPROVAL OF THE PROJECT ENGINEER.
- NATURAL VEGETATION AND SOIL COVER SHALL NOT BE DISTURBED PRIOR TO ACTUAL CONSTRUCTION OF A REQUIRED FACILITY OR IMPROVEMENT. MASS CLEARING OF THE SITE IN ANTICIPATION OF CONSTRUCTION SHALL BE AVOIDED.
- CONTRACTOR SHALL BE RESPONSIBLE FOR FURNISHING, MAINTAINING, OR RESTORING ALL MONUMENTS AND MONUMENT REFERENCE MARKS WITHIN THE PROJECT SITE. CONTACT THE CITY OR COUNTY SURVEYOR FOR MONUMENT LOCATIONS AND CONSTRUCTION DETAILS.
- EXISTING UTILITY INFORMATION SHOWN IS FOR INFORMATIONAL PURPOSES ONLY. IT IS DERIVED FROM ON-SITE SURVEY AND/OR UTILITY MAPPING PROVIDED TO THE ENGINEER, AND THEREFORE UTILITIES MAY NOT BE LOCATED CORRECTLY, EITHER HORIZONTALLY OR VERTICALLY, AND MAY NOT BE ALL INCLUSIVE. CONTRACTOR IS REQUIRED TO FOLLOW THE PROCEDURE OUTLINED BELOW:
 - CONTRACTOR IS REQUIRED TO LOCATE AND POT HOLE ALL EXISTING UTILITY LINES (BOTH HORIZONTALLY AND VERTICALLY) THAT AFFECT THE PROJECT CONSTRUCTION, EITHER ON-SITE OR OFF-SITE, AND DETERMINE IF THERE ARE ANY CONFLICTS WITH THE DESIGN OF THE SITE AS SHOWN ON THE APPROVED PLANS PRIOR TO ANY CONSTRUCTION. IF IT IS DETERMINED THAT CONFLICTS EXIST BETWEEN EXISTING UTILITIES AND DESIGN UTILITIES (OR ANOTHER ASPECT OF PROPOSED CONSTRUCTION) THE ENGINEER MUST BE NOTIFIED IMMEDIATELY TO CORRECT THE CONFLICTS BEFORE ANY WORK CAN BEGIN. IF THE CONTRACTOR FAILS TO FOLLOW THIS ABSOLUTE REQUIREMENT AND CONFLICTS ARISE DURING CONSTRUCTION THE CONTRACTOR WILL BEAR THE SOLE RESPONSIBILITY TO FIX THE CONFLICTS.
 - CONTRACTOR IS REQUIRED TO VERIFY THAT PROPER COVER AND PROTECTION OF EXISTING UTILITY LINES IS MAINTAINED OR ATTAINED WITHIN THE DESIGN ONCE VERIFICATION OF THE EXISTING UTILITIES IS COMPLETED AS OUTLINED IN 16.1 ABOVE.
 - IN ADDITION TO 16.1 AND 16.2 ABOVE, THE CONTRACTOR WILL VERIFY THE DEPTHS OF UTILITIES IN THE FIELD BY "POT HOLE"ING A MINIMUM OF 300 FEET AHEAD OF PROPOSED PIPELINE CONSTRUCTION TO AVOID POTENTIAL CONFLICTS WITH DESIGNED PIPELINE ALIGNMENT AND GRADE AND EXISTING UTILITIES.
 - IF A CONFLICT ARISES BETWEEN EXISTING UTILITIES AND DESIGN UTILITIES (OR ANOTHER ASPECT OF PROPOSED CONSTRUCTION) AS DETERMINED UNDER 16.1, 16.2 OR 16.3 THE CONTRACTOR WILL NOTIFY THE ENGINEER IMMEDIATELY TO RESOLVE THE CONFLICT.
 - IF A CONFLICT ARISES BETWEEN EXISTING UTILITIES AND DESIGN UTILITIES (OR ANOTHER ASPECT OF PROPOSED CONSTRUCTION) RESULTING FROM THE CONTRACTOR'S NEGLIGENCE TO IDENTIFY AND/OR "POT HOLE" EXISTING UTILITIES AS REQUIRED IN 16.1, 16.2 AND 16.3 ABOVE, THE CONTRACTOR WILL BE REQUIRED TO RESOLVE THE CONFLICT WITHOUT ADDITIONAL COST OR CLAIM TO THE OWNER OR ENGINEER.
- ANY AREA OUTSIDE THE LIMIT OF WORK THAT IS DISTURBED SHALL BE RESTORED TO ITS ORIGINAL CONDITION AT NO COST TO OWNER.
- CONSULT ALL OF THE DRAWINGS AND SPECIFICATIONS FOR COORDINATION REQUIREMENTS BEFORE COMMENCING CONSTRUCTION.
- AT ALL LOCATIONS WHERE EXISTING PAVEMENT ABUTS NEW CONSTRUCTION, THE EDGE OF THE EXISTING PAVEMENT SHALL BE SAWCUT TO A CLEAN, SMOOTH EDGE.
- ALL CONSTRUCTION AND MATERIALS SHALL BE IN ACCORDANCE WITH THE MOST RECENT, ADOPTED EDITION OF ADA ACCESSIBILITY GUIDELINES.
- CONTRACTOR SHALL, AT THE TIME OF BIDDING AND THROUGHOUT THE PERIOD OF THE CONTRACT, BE LICENSED IN THE STATE OF UTAH AND SHALL BE BONDABLE FOR AN AMOUNT REQUIRED BY THE OWNER.
- CONTRACTOR SHALL BE RESPONSIBLE TO PROVIDE ALL WATER, POWER, SANITARY FACILITIES AND TELEPHONE SERVICES AS REQUIRED FOR THE CONTRACTOR'S USE DURING CONSTRUCTION.
- CONTRACTOR SHALL BE RESPONSIBLE FOR ADEQUATELY SCHEDULING INSPECTION AND TESTING OF ALL FACILITIES CONSTRUCTED UNDER THIS CONTRACT. ALL TESTING SHALL CONFORM TO THE REGULATORY AGENCY'S STANDARD SPECIFICATIONS. ALL RE-TESTING AND/OR RE-INSPECTION SHALL BE PAID FOR BY THE CONTRACTOR.
- IF EXISTING IMPROVEMENTS NEED TO BE DISTURBED AND/OR REMOVED FOR THE PROPER PLACEMENT OF IMPROVEMENTS TO BE CONSTRUCTED BY THESE PLANS, THE CONTRACTOR SHALL BE RESPONSIBLE FOR PROTECTING EXISTING IMPROVEMENTS FROM DAMAGE. COST OF REPLACING OR REPAIRING EXISTING IMPROVEMENTS SHALL BE INCLUDED IN THE UNIT PRICE BID FOR ITEMS REQUIRING REMOVAL AND/OR REPLACEMENT. THERE WILL BE NO EXTRA COST DUE TO THE CONTRACTOR FOR REPLACING OR REPAIRING EXISTING IMPROVEMENTS.
- WHENEVER EXISTING FACILITIES ARE REMOVED, DAMAGED, BROKEN, OR CUT IN THE INSTALLATION OF THE WORK COVERED BY THESE PLANS OR SPECIFICATIONS, SAID FACILITIES SHALL BE REPLACED AT THE CONTRACTOR'S EXPENSE WITH MATERIALS EQUAL TO OR BETTER THAN THE MATERIALS USED IN THE ORIGINAL EXISTING FACILITIES. THE FINISHED PRODUCT SHALL BE SUBJECT TO THE APPROVAL OF THE OWNER, THE ENGINEER, AND THE RESPECTIVE REGULATORY AGENCY.
- CONTRACTOR SHALL MAINTAIN A NEATLY MARKED SET OF FULL-SIZE RECORD DRAWINGS SHOWING THE FINAL LOCATION AND LAYOUT OF ALL STRUCTURES AND OTHER FACILITIES. RECORD DRAWINGS SHALL REFLECT CHANGE ORDERS, ACCOMMODATIONS, AND ADJUSTMENTS TO ALL IMPROVEMENTS CONSTRUCTED, WHERE NECESSARY. SUPPLEMENTAL DRAWINGS SHALL BE PREPARED AND SUBMITTED BY THE CONTRACTOR PRIOR TO ACCEPTANCE OF THE PROJECT. THE CONTRACTOR SHALL DELIVER TO THE ENGINEER ONE SET OF NEATLY MARKED RECORD DRAWINGS SHOWING THE INFORMATION REQUIRED ABOVE. RECORD DRAWINGS SHALL BE REVIEWED AND THE COMPLETE RECORD DRAWING SET SHALL BE CURRENT WITH ALL CHANGES AND DEVIATIONS REDLINED AS A PRECONDITION TO THE FINAL PROGRESS PAYMENT APPROVAL AND/OR FINAL ACCEPTANCE.
- WHERE THE PLANS OR SPECIFICATIONS DESCRIBE PORTIONS OF THE WORK IN GENERAL TERMS BUT NOT IN COMPLETE DETAIL, IT IS UNDERSTOOD THAT ONLY THE BEST GENERAL PRACTICE IS TO PREVAIL AND THAT ONLY MATERIALS AND WORKMANSHIP OF THE FIRST QUALITY ARE TO BE USED.
- ALL EXISTING GATES AND FENCES TO REMAIN UNLESS OTHERWISE NOTED ON PLANS. PROTECT ALL GATES AND FENCES FROM DAMAGE.
- ALL EXISTING TREES ARE TO REMAIN UNLESS OTHERWISE NOTED ON PLANS. PROTECT ALL TREES FROM DAMAGE.
- ASPHALT MIX DESIGN MUST BE SUBMITTED AND APPROVED BY THE GOVERNING AGENCY PRIOR TO THE PLACEMENT.
- CONTRACTORS ARE RESPONSIBLE FOR ALL OSHA REQUIREMENTS ON THE PROJECT SITE.
- A UPDES (UTAH POLLUTANT DISCHARGE ELIMINATION SYSTEM) PERMIT IS REQUIRED FOR ALL CONSTRUCTION ACTIVITIES 1 ACRE OR MORE AS WELL AS A STORM WATER POLLUTION PREVENTION PLAN.

UTILITY NOTES

- ALL CONSTRUCTION AND MATERIALS SHALL BE IN ACCORDANCE WITH THESE CONTRACT DOCUMENTS, CITY AND STATE REQUIREMENTS AND THE MOST RECENT EDITIONS OF THE FOLLOWING: THE INTERNATIONAL PLUMBING CODE, UTAH DRINKING WATER REGULATIONS, APWA MANUAL OF STANDARD PLANS AND SPECIFICATIONS. THE CONTRACTOR IS REQUIRED TO ADHERE TO ALL OF THE ABOVE-MENTIONED DOCUMENTS UNLESS OTHERWISE NOTED AND APPROVED BY THE ENGINEER.
- CONTRACTOR SHALL COORDINATE LOCATION OF NEW "DRY UTILITIES" WITH THE APPROPRIATE UTILITY COMPANY, INCLUDING BUT NOT LIMITED TO: TELEPHONE & INTERNET SERVICE, GAS SERVICE, CABLE, AND POWER.
- EXISTING UTILITIES HAVE BEEN SHOWN ON THE PLANS BASED ON ON-SITE SURVEY. PRIOR TO COMMENCING ANY WORK, IT SHALL BE THE CONTRACTOR'S RESPONSIBILITY TO HAVE EACH UTILITY COMPANY LOCATE, IN THE FIELD, THEIR MAIN AND SERVICE LINES. THE CONTRACTOR SHALL NOTIFY BLUE STAKES AT 1-800-662-4111 48 HOURS IN ADVANCE OF PERFORMING ANY EXCAVATION WORK. THE CONTRACTOR SHALL RECORD THE BLUE STAKES ORDER NUMBER AND FURNISH ORDER NUMBER TO OWNER AND ENGINEER PRIOR TO ANY EXCAVATION. IT WILL BE THE CONTRACTOR'S SOLE RESPONSIBILITY TO DIRECTLY CONTACT ANY OTHER UTILITY COMPANIES THAT ARE NOT MEMBERS OF BLUE STAKES. IT SHALL BE THE CONTRACTOR'S SOLE RESPONSIBILITY TO PROTECT ALL EXISTING UTILITIES SO THAT NO DAMAGE RESULTS TO THEM DURING THE PERFORMANCE OF THIS CONTRACT. ANY REPAIRS NECESSARY TO DAMAGED UTILITIES SHALL BE PAID FOR BY THE CONTRACTOR. THE CONTRACTOR SHALL BE REQUIRED TO COOPERATE WITH OTHER CONTRACTORS AND UTILITY COMPANIES INSTALLING NEW STRUCTURES, UTILITIES AND SERVICE TO THE PROJECT.
- CARE SHOULD BE TAKEN IN ALL EXCAVATIONS DUE TO POSSIBLE EXISTENCE OF UNRECORDED UTILITY LINES. EXCAVATION REQUIRED WITHIN PROXIMITY OF EXISTING UTILITY LINES SHALL BE DONE BY HAND. CONTRACTOR SHALL REPAIR ANY DAMAGE TO EXISTING UTILITY LINES OR STRUCTURES INCURRED DURING CONSTRUCTION OPERATIONS AT CONTRACTOR'S EXPENSE.
- TRENCH BACKFILL MATERIAL AND COMPACTION TESTS ARE TO BE TAKEN PER APWA STANDARD SPECIFICATIONS (CURRENT EDITION), SECTION 33 05 20 - BACKFILLING TRENCHES, OR AS REQUIRED BY THE GEOTECHNICAL REPORT IF NATIVE MATERIALS ARE USED. NO NATIVE MATERIALS ARE ALLOWED IN THE PIPE ZONE. THE MAXIMUM LIFT FOR BACKFILLING EXCAVATIONS IS DETERMINED BY THE GEOTECHNICAL RECOMMENDATIONS.
- THE CONTRACTOR IS SOLELY RESPONSIBLE FOR CONFORMING TO LOCAL AND FEDERAL CODES GOVERNING SHORING AND BRACING OF EXCAVATIONS AND TRENCHES AND FOR THE PROTECTION OF WORKERS.
- THE CONTRACTOR IS REQUIRED TO KEEP ALL CONSTRUCTION ACTIVITIES WITHIN THE APPROVED PROJECT LIMITS. THIS INCLUDES, BUT IS NOT LIMITED TO VEHICLE AND EQUIPMENT STAGING, MATERIAL STORAGE AND LIMITS OF TRENCH EXCAVATION. IT IS THE CONTRACTOR'S RESPONSIBILITY TO OBTAIN PERMISSION AND/OR EASEMENTS FROM THE APPROPRIATE GOVERNING ENTITY AND/OR INDIVIDUAL PROPERTY OWNER(S) FOR WORK OR STAGING OUTSIDE OF THE PROJECT LIMITS.
- THE CONTRACTOR IS RESPONSIBLE FOR REPAIRING ANY DAMAGE, CAUSED BY ANY CONDITION INCLUDING SETTLEMENT, TO EXISTING UTILITIES FROM WORK PERFORMED AT OR NEAR EXISTING UTILITIES. THE CONTRACTOR SHALL TAKE ALL MEASURES NECESSARY TO PROTECT ALL EXISTING PUBLIC AND PRIVATE ROADWAY AND UTILITY FACILITIES. DAMAGE TO EXISTING FACILITIES CAUSED BY THE CONTRACTOR MUST BE REPAIRED BY THE CONTRACTOR AT HIS/HER EXPENSE TO THE SATISFACTION OF THE OWNER OF SAID FACILITIES.
- ALL WATER LINE AND SEWER LINE INSTALLATION AND TESTING TO BE IN ACCORDANCE WITH LOCAL GOVERNING AGENCY'S STANDARDS AND SPECIFICATIONS.
- ALL MANHOLES, HYDRANTS, VALVES, CLEANOUT BOXES, CATCH BASINS, METERS, ETC. MUST BE RAISED OR LOWERED TO FINAL GRADE PER APWA (CURRENT EDITION) STANDARDS AND INSPECTOR REQUIREMENTS. CONCRETE COLLARS MUST BE CONSTRUCTED ON ALL MANHOLES, CLEANOUT BOXES, CATCH BASINS, AND VALVES PER APWA STANDARDS. ALL MANHOLE, CATCH BASIN, OR CLEANOUT BOX CONNECTIONS MUST BE MADE WITH THE PIPE CUT FLUSH WITH THE INSIDE OF THE BOX AND GROUTED OR SEALED.
- CONTRACTOR SHALL NOT ALLOW ANY GROUNDWATER OR DEBRIS TO ENTER THE NEW OR EXISTING PIPE DURING CONSTRUCTION.
- SILT AND DEBRIS ARE TO BE CLEANED OUT OF ALL STORM DRAIN BOXES. CATCH BASINS ARE TO BE MAINTAINED IN A CLEANED CONDITION AS NEEDED UNTIL AFTER THE FINAL BOND RELEASE INSPECTION.
- CONTRACTOR SHALL CLEAN ASPHALT, TAR OR OTHER ADHESIVES OFF OF ALL MANHOLE LIDS AND INLET GRATES TO ALLOW ACCESS.
- EACH TRENCH SHALL BE EXCAVATED SO THAT THE PIPE CAN BE LAID TO THE ALIGNMENT AND GRADE AS REQUIRED. THE TRENCH WALL SHALL BE SO BRACED THAT THE WORKMEN MAY WORK SAFELY AND EFFICIENTLY. ALL TRENCHES SHALL BE DRAINED SO THE PIPE LAYING MAY TAKE PLACE IN DETAILED CONDITIONS.
- CONTRACTOR SHALL PROVIDE AND MAINTAIN AT ALL TIMES AMPLE MEANS AND DEVICES WITH WHICH TO REMOVE PROMPTLY AND TO PROPERLY DISPOSE OF ALL WATER ENTERING THE TRENCH EXCAVATION.
- ALL SEWER LINES AND SEWER SERVICES SHALL HAVE A MINIMUM SEPARATION OF 10 FEET, EDGE TO EDGE, FROM THE WATER LINES. IF A 10 FOOT SEPARATION CAN NOT BE MAINTAINED, CONSTRUCT PER GOVERNING AGENCY'S MINIMUM SEPARATION STANDARDS.
- CONTRACTOR SHALL INSTALL THRUST BLOCKING AT ALL WATERLINE ANGLE POINTS AND TEES.
- ALL UNDERGROUND UTILITIES SHALL BE IN PLACE PRIOR TO INSTALLATION OF CURB, GUTTER, SIDEWALK AND STREET PAVING.
- CONTRACTOR SHALL INSTALL MAGNETIC LOCATING TAPE CONTINUOUSLY OVER ALL NONMETALLIC PIPE.

TRAFFIC CONTROL AND SAFETY NOTES

- TRAFFIC CONTROL AND STRIPING TO CONFORM TO THE CURRENT MANUAL OF UNIFORM TRAFFIC CONTROL DEVICES (M.U.T.C.D.).
- BARRICADING AND DETOURING SHALL BE IN CONFORMANCE WITH THE REQUIREMENTS OF THE CURRENT M.U.T.C.D.
- NO STREET SHALL BE CLOSED TO TRAFFIC WITHOUT WRITTEN PERMISSION FROM THE APPROPRIATE AGENCY, EXCEPT WHEN DIRECTED BY LAW ENFORCEMENT OR FIRE OFFICIALS.
- THE CONTRACTOR SHALL MAKE EVERY EFFORT TO PROVIDE FOR SMOOTH TRAFFIC FLOW AND SAFETY. ACCESS SHALL BE MAINTAINED FOR ALL PROPERTIES ADJACENT TO THE WORK.
- DETOURING OPERATIONS FOR A PERIOD OF SIX CONSECUTIVE CALENDAR DAYS, OR MORE, REQUIRE THE INSTALLATION OF TEMPORARY STREET STRIPING AND REMOVAL OF INTERFERING STRIPING BY SANDBLASTING. THE DETOURING STRIPING PLAN OR CONSTRUCTION TRAFFIC CONTROL PLAN MUST BE SUBMITTED TO THE GOVERNING AGENCY FOR REVIEW AND APPROVAL.
- ALL TRAFFIC CONTROL DEVICES SHALL BE RESTORED TO THEIR ORIGINAL CONDITION AT THE END OF THE WORK TO THE SATISFACTION OF THE GOVERNING AGENCY.
- TRAFFIC CONTROL DEVICES (TCDs) SHALL REMAIN VISIBLE AND OPERATIONAL AT ALL TIMES.
- ALL PERMANENT TRAFFIC CONTROL DEVICES CALLED FOR HEREON SHALL BE IN PLACE AND IN FINAL POSITION PRIOR TO ALLOWING ANY PUBLIC TRAFFIC ONTO THE PORTIONS OF THE ROAD(S) BEING IMPROVED HEREUNDER, REGARDLESS OF THE STATUS OF COMPLETION OF PAVING OR OTHER OFF-SITE IMPROVEMENTS CALLED FOR BY THESE PLANS.
- THE CONTRACTOR SHALL PROVIDE BARRICADES, SIGNS, FLASHERS, OTHER EQUIPMENT AND FLAG PERSONS NECESSARY TO INSURE THE SAFETY OF WORKERS AND VISITORS.
- THE CONTRACTOR SHALL BE RESPONSIBLE FOR NOTIFYING UTAH TRANSIT AUTHORITY (UTA) IF THE CONSTRUCTION INTERRUPTS OR RELOCATES A BUS STOP OR HAS AN ADVERSE EFFECT ON BUS SERVICE ON THAT STREET TO ARRANGE FOR TEMPORARY RELOCATION OF STOP.

DEMOLITION NOTES

- EXISTING UTILITY INFORMATION SHOWN IS FOR INFORMATIONAL PURPOSES ONLY. IT IS DERIVED FROM ON-SITE SURVEY AND MAY NOT BE LOCATED CORRECTLY AND IS NOT ALL INCLUSIVE. CONTRACTOR SHALL FIELD LOCATE ALL UTILITIES WITHIN THE PROJECT LIMITS BEFORE BEGINNING DEMOLITION/CONSTRUCTION.
- THERE MAY BE BURIED UTILITIES WITHIN THE LIMITS OF DISTURBANCE THAT ARE NOT SHOWN ON THE PLANS DUE TO LACK OF MAPPING OR RECORD INFORMATION. CONTRACTOR SHALL NOTIFY THE ENGINEER WHEN UNEXPECTED UTILITIES ARE DISCOVERED.
- THE CONTRACTOR SHALL BE FULLY RESPONSIBLE FOR LOCATING AND PROTECTING FROM DAMAGE ALL EXISTING UTILITIES AND IMPROVEMENTS WHETHER OR NOT SHOWN ON THESE PLANS. THE FACILITIES AND IMPROVEMENTS ARE BELIEVED TO BE CORRECTLY SHOWN BUT THE CONTRACTOR IS REQUIRED TO SATISFY HIMSELF AS TO THE COMPLETENESS AND ACCURACY OF THE LOCATIONS. ANY CONTRACTOR PERFORMING WORK ON THIS PROJECT SHALL FAMILIARIZE HIMSELF WITH THE SITE AND SHALL BE HELD SOLELY RESPONSIBLE FOR ANY DAMAGE TO EXISTING FACILITIES RESULTING DIRECTLY, OR INDIRECTLY, FROM HIS OPERATIONS, WHETHER OR NOT SAID FACILITIES ARE SHOWN ON THESE PLANS.

GRADING AND DRAINAGE NOTES

- SITE GRADING SHALL BE PERFORMED IN ACCORDANCE WITH THESE PLANS AND SPECIFICATIONS AND THE RECOMMENDATIONS SET FORTH IN THE GEOTECHNICAL REPORT AND ALL RELATED ADDENDUMS.
- THE CONTRACTOR SHALL STRIP AND CLEAR THE TOPSOIL, MAJOR ROOTS AND ORGANIC MATERIAL FROM ALL PROPOSED BUILDING AND PAVEMENT AREAS PRIOR TO SITE GRADING. (THE TOPSOIL MAY BE STOCKPILED FOR LATER USE IN LANDSCAPED AREAS.)
- THE CONTRACTOR SHALL REMOVE ALL ORGANIC MATERIAL AND OTHER DELETERIOUS MATERIALS PRIOR TO PLACING GRADING FILL OR BASE COURSE. THE AREA SHOULD BE PROOF-ROLLED TO IDENTIFY ANY SOFT AREAS. WHERE SOFT AREAS ARE ENCOUNTERED, THE CONTRACTOR SHALL REMOVE THE SOIL AND REPLACE WITH COMPACTED FILL.
- ALL DEBRIS PILES AND BERMS SHOULD BE REMOVED AND HAULED AWAY FROM SITE OR USED AS GENERAL FILL IN LANDSCAPED AREAS.
- THE CONTRACTOR SHALL CONSTRUCT THE BUILDING PAD TO THESE DESIGN PLANS AS PART OF THE SITE GRADING CONTRACT, AND STRICTLY ADHERE TO THE SITE PREPARATION AND GRADING REQUIREMENTS OUTLINED IN THE GEOTECHNICAL REPORT.
- THE CONTRACTOR SHALL GRADE THE PROJECT SITE TO PROVIDE A SMOOTH TRANSITION BETWEEN NEW AND EXISTING ASPHALT, CURB AND GUTTER, AND ADJOINING SITE IMPROVEMENTS.
- THE CONTRACTOR SHALL BE RESPONSIBLE FOR DAMAGE AND DEBRIS ON ADJACENT STREETS WHEN EQUIPMENT IS TRAVELING THOSE STREETS.
- THE CONTRACTOR SHALL BE FAMILIAR WITH ALL CONDITIONS AND RECOMMENDATIONS OUTLINED IN THE GEOTECHNICAL REPORT AND TAKE ALL NECESSARY PRECAUTIONS AND RECOMMENDED PROCEDURES TO ASSURE SOUND GRADING PRACTICES.
- THE CONTRACTOR SHALL TAKE APPROPRIATE GRADING MEASURES TO DIRECT STORM SURFACE RUNOFF TOWARDS CATCH BASINS.
- THE LOCATIONS OF UNDERGROUND FACILITIES SHOWN ON THESE PLANS ARE BASED ON ON-SITE SURVEY. IT SHALL BE THE CONTRACTORS FULL RESPONSIBILITY TO CONTACT THE VARIOUS UTILITY COMPANIES TO LOCATE THEIR FACILITIES PRIOR TO PROCEEDING WITH CONSTRUCTION. NO ADDITIONAL COMPENSATION SHALL BE PAID TO THE CONTRACTOR FOR DAMAGE AND REPAIR TO THESE FACILITIES CAUSED BY HIS WORK FORCE.
- IT SHALL BE THE RESPONSIBILITY OF THE CONTRACTOR TO PERFORM ALL NECESSARY CUTS AND FILLS WITHIN THE LIMITS OF THIS PROJECT AND THE RELATED OFF-SITE WORK, SO AS TO GENERATE THE DESIRED SUBGRADE, FINISH GRADES, AND SLOPES SHOWN.
- THE CONTRACTOR IS WARNED THAT AN EARTHWORK BALANCE WAS NOT NECESSARILY THE INTENT OF THIS PROJECT. ANY ADDITIONAL MATERIAL REQUIRED OR LEFTOVER MATERIAL FOLLOWING EARTHWORK OPERATIONS BECOMES THE RESPONSIBILITY OF THE CONTRACTOR.
- THE GRADING CONTRACTOR IS RESPONSIBLE TO COORDINATE WITH THE OWNER TO PROVIDE FOR THE REQUIREMENTS OF THE PROJECT STORM WATER POLLUTION PREVENTION PLAN (SWPPP) AND ASSOCIATED PERMIT. ALL CONTRACTOR ACTIVITIES 1 ACRE OR MORE IN SIZE ARE REQUIRED TO PROVIDE A STORM WATER POLLUTION PREVENTION PLAN.
- ALL CUT AND FILL SLOPES SHALL BE PROTECTED UNTIL EFFECTIVE EROSION CONTROL HAS BEEN ESTABLISHED.
- THE USE OF POTABLE WATER WITHOUT A SPECIAL PERMIT FOR BUILDING OR CONSTRUCTION PURPOSES INCLUDING CONSOLIDATION OF BACKFILL OR DUST CONTROL IS PROHIBITED. THE CONTRACTOR SHALL OBTAIN ALL NECESSARY PERMITS FOR CONSTRUCTION WATER FROM GOVERNING AGENCY.
- THE CONTRACTOR SHALL MAINTAIN THE STREETS, SIDEWALKS, AND ALL OTHER PUBLIC RIGHT-OF-WAYS IN A CLEAN, SAFE AND USABLE CONDITION. ALL SPILLS OF SOIL, ROCK OR CONSTRUCTION DEBRIS SHALL BE PROMPTLY REMOVED FROM THE PUBLICLY-OWNED PROPERTY DURING CONSTRUCTION AND UPON COMPLETION OF THE PROJECT. ALL ADJACENT PROPERTY, PRIVATE OR PUBLIC, SHALL BE MAINTAINED IN A CLEAN, SAFE, AND USABLE CONDITION.

ABBREVIATIONS

APWA	AMERICAN PUBLIC WORKS ASSOCIATION
AR	ACCESSIBLE ROUTE
ASTM	AMERICAN SOCIETY FOR TESTING AND MATERIALS
AWWA	AMERICAN WATER WORKS ASSOCIATION
BOS	BOTTOM OF STEP
BVC	BEGIN VERTICAL CURVE
C	CURVE
CB	CATCH BASIN
CF	CURB FACE OR CUBIC FEET
CL	CENTER LINE
CO	CLEAN OUT
COMM	COMMUNICATION
CONC	CONCRETE
CONT	CONTINUOUS
DIA	DIAMETER
DIP	DUCTILE IRON PIPE
ELEC	ELECTRICAL
ELEV	ELEVATION
EDA	EDGE OF ASPHALT
EVC	END OF VERTICAL CURVE
EW	EACH WAY
EXIST	EXISTING
FF	FINISH FLOOR
FG	FINISH GRADE
FH	FIRE HYDRANT
FL	FLOW LINE OR FLANGE
GB	GRADE BREAK
GF	GARAGE FLOOR
GV	GATE VALVE
HC	HANDICAP
HP	HIGH POINT
IRR	IRRIGATION
K	RATE OF VERTICAL CURVATURE
LD	LAND DRAIN
LF	LINEAR FEET
LP	LOW POINT
MEX	MATCH EXISTING
MH	MANHOLE
MJ	MECHANICAL JOINT
NG	NATURAL GROUND
NC	NOT IN CONTRACT
NO	NUMBER
OC	ON CENTER
OCEW	ON CENTER EACH WAY
OHP	OVERHEAD POWER
PC	POINT OF CURVATURE OR PRESSURE CLASS
PCC	POINT OF COMPOUND CURVATURE
PI	POINT OF INTERSECTION
PV	POST INDICATOR VALVE
PL	PROPERTY LINE
PRC	POINT OF REVERSE CURVATURE
PRO	PROPOSED
PT	POINT OF TANGENCY
PVC	POINT OF VERTICAL CURVATURE
PVI	POINT OF VERTICAL INTERSECTION
PVT	POINT OF VERTICAL TANGENCY
R	RADIUS
RD	ROAD DRAIN
ROW	RIGHT OF WAY
S	SLOPE
SAN SWR	SANITARY SEWER
SD	STORM DRAIN
SEC	SECONDARY
SS	SANITARY SEWER
STA	STATION
SW	SECONDARY WATER LINE
TBC	TOP BACK OF CURB
TG	TOP OF GRATE
TOA	TOP OF ASPHALT
TOC	TOP OF CONCRETE
TOF	TOP OF FOUNDATION
TOW	TOP OF WALL
TOS	TOP OF STEP
TYP	TYPICAL
VC	VERTICAL CURVE
WIV	WALL INDICATOR VALVE
W	WATER LINE

NOTE: MAY CONTAIN ABBREVIATIONS THAT ARE NOT USED IN THIS PLAN SET.

LEGEND

	SECTION CORNER		EXISTING EDGE OF ASPHALT
	EXISTING MONUMENT		PROPOSED EDGE OF ASPHALT
	PROPOSED MONUMENT		EXISTING STRIPING
	EXISTING REBAR AND CAP		PROPOSED STRIPING
	SET ENSIGN REBAR AND CAP		EXISTING FENCE
	EXISTING WATER METER		PROPOSED FENCE
	PROPOSED WATER METER		EXISTING FLOW LINE
	EXISTING WATER MANHOLE		PROPOSED FLOW LINE
	PROPOSED WATER MANHOLE		GRADE BREAK
	EXISTING WATER BOX		EXISTING STORM DRAIN LINE
	EXISTING WATER VALVE		PROPOSED STORM DRAIN LINE
	PROPOSED WATER VALVE		ROOF DRAIN LINE
	EXISTING FIRE HYDRANT		CATCHMENTS
	PROPOSED FIRE HYDRANT		HIGHWATER LINE
	PROPOSED FIRE DEPARTMENT CONNECTION		EXISTING SANITARY SEWER
	EXISTING SECONDARY WATER VALVE		PROPOSED SANITARY SEWER LINE
	PROPOSED SECONDARY WATER VALVE		PROPOSED SAN. SWR. SERVICE LINE
	EXISTING IRRIGATION BOX		EXISTING LAND DRAIN LINE
	EXISTING IRRIGATION VALVE		PROPOSED LAND DRAIN LINE
	PROPOSED IRRIGATION VALVE		PROPOSED LAND DRAIN SERVICE LINE
	EXISTING SANITARY SEWER MANHOLE		EXISTING CULINARY WATER LINE
	PROPOSED SANITARY SEWER MANHOLE		PROPOSED CULINARY WATER LINE
	EXISTING SANITARY CLEAN OUT		PROPOSED CULINARY WATER SERVICE LINE
	EXISTING STORM DRAIN CLEAN OUT BOX		EXISTING SECONDARY WATER LINE
	PROPOSED STORM DRAIN CLEAN OUT BOX		PROPOSED SEC. WATER SERVICE LINE
	EXISTING STORM DRAIN INLET BOX		EXISTING IRRIGATION LINE
	EXISTING STORM DRAIN CATCH BASIN		PROPOSED IRRIGATION LINE
	PROPOSED STORM DRAIN COMBO BOX		EXISTING OVERHEAD POWER LINE
	EXISTING STORM DRAIN CLEAN OUT		PROPOSED STORM DRAIN COMBO BOX
	EXISTING STORM DRAIN CULVERT		EXISTING ELECTRICAL LINE
	PROPOSED STORM DRAIN CULVERT		EXISTING GAS LINE
	TEMPORARY SAG INLET PROTECTION		EXISTING TELEPHONE LINE
	TEMPORARY IN-LINE INLET PROTECTION		ACCESSIBLE ROUTE
	ROOF DRAIN		SAW CUT LINE
	EXISTING ELECTRICAL MANHOLE		STRAW WATTLE
	EXISTING ELECTRICAL BOX		TEMPORARY BERM
	EXISTING TRANSFORMER		TEMPORARY SILT FENCE
	EXISTING UTILITY POLE		LIMITS OF DISTURBANCE
	EXISTING LIGHT		PROPOSED WALL
	PROPOSED LIGHT		EXISTING CONTOURS
	EXISTING GAS METER		PROPOSED CONTOURS
	EXISTING GAS MANHOLE		BUILDABLE AREA WITHIN SETBACKS
	EXISTING GAS VALVE		PUBLIC DRAINAGE EASEMENT
	EXISTING TELEPHONE MANHOLE		EXISTING ASPHALT TO BE REMOVED
	EXISTING TELEPHONE BOX		PROPOSED ASPHALT
	EXISTING TRAFFIC SIGNAL BOX		EXISTING CURB AND GUTTER
	EXISTING CABLE BOX		PROPOSED CURB AND GUTTER
	EXISTING BOLLARD		PROPOSED REVERSE PAN CURB AND GUTTER
	PROPOSED BOLLARD		TRANSITION TO REVERSE PAN CURB
	EXISTING SIGN		CONCRETE TO BE REMOVED
	PROPOSED SIGN		EXISTING CONCRETE
	EXISTING SPOT ELEVATION		PROPOSED CONCRETE
	PROPOSED SPOT ELEVATION		BUILDING TO BE REMOVED
	EXISTING FLOW DIRECTION		EXISTING BUILDING
	EXISTING TREE		PROPOSED BUILDING
	DENSE VEGETATION		

NOTE: MAY CONTAIN SYMBOLS THAT ARE NOT USED IN THIS PLAN SET.



SANDY
45 W 10000 S, Suite 500
Sandy, UT 84707
Phone: 801.255.0529

LAYTON
Phone: 801.547.1100

TOOELE
Phone: 435.843.3590

CEDAR CITY
Phone: 435.865.1453

RICHFIELD
Phone: 435.896.2983


WWW.ENSIGNENG.COM

FOR:
W77 ACQUISITIONS, LLC
300 N TRIUMPH BLVD, STE 100
LEHI, UTAH 84043

CONTACT:
NICK BLAYDEN
PHONE: 425-989-1523

LIVAWAY SUITES

327 N. GENEVA ROAD
VINEYARD, UTAH

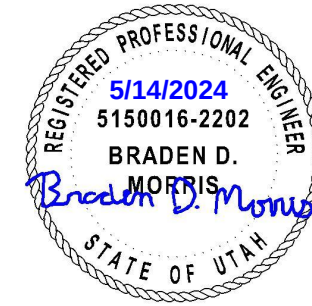

NO. DATE REVISION

GENERAL NOTES

PROJECT NUMBER
6435V.3
PRINT DATE
2024-05-13
PROJECT MANAGER
B. MORRIS
DESIGNED BY
P. HUNTER

C-001

811

Know what's below.
Call before you dig.


CALL BLUESTAKES
@ 811 AT LEAST 48 HOURS
PRIOR TO THE
COMMENCEMENT OF ANY
CONSTRUCTION.

BENCHMARK

NORTHEAST CORNER OF SECTION 17,
TOWNSHIP 6 SOUTH, RANGE 2 EAST
SALT LAKE BASE AND MERIDIAN

ELEV = 4650.50'

GENEVA ROAD

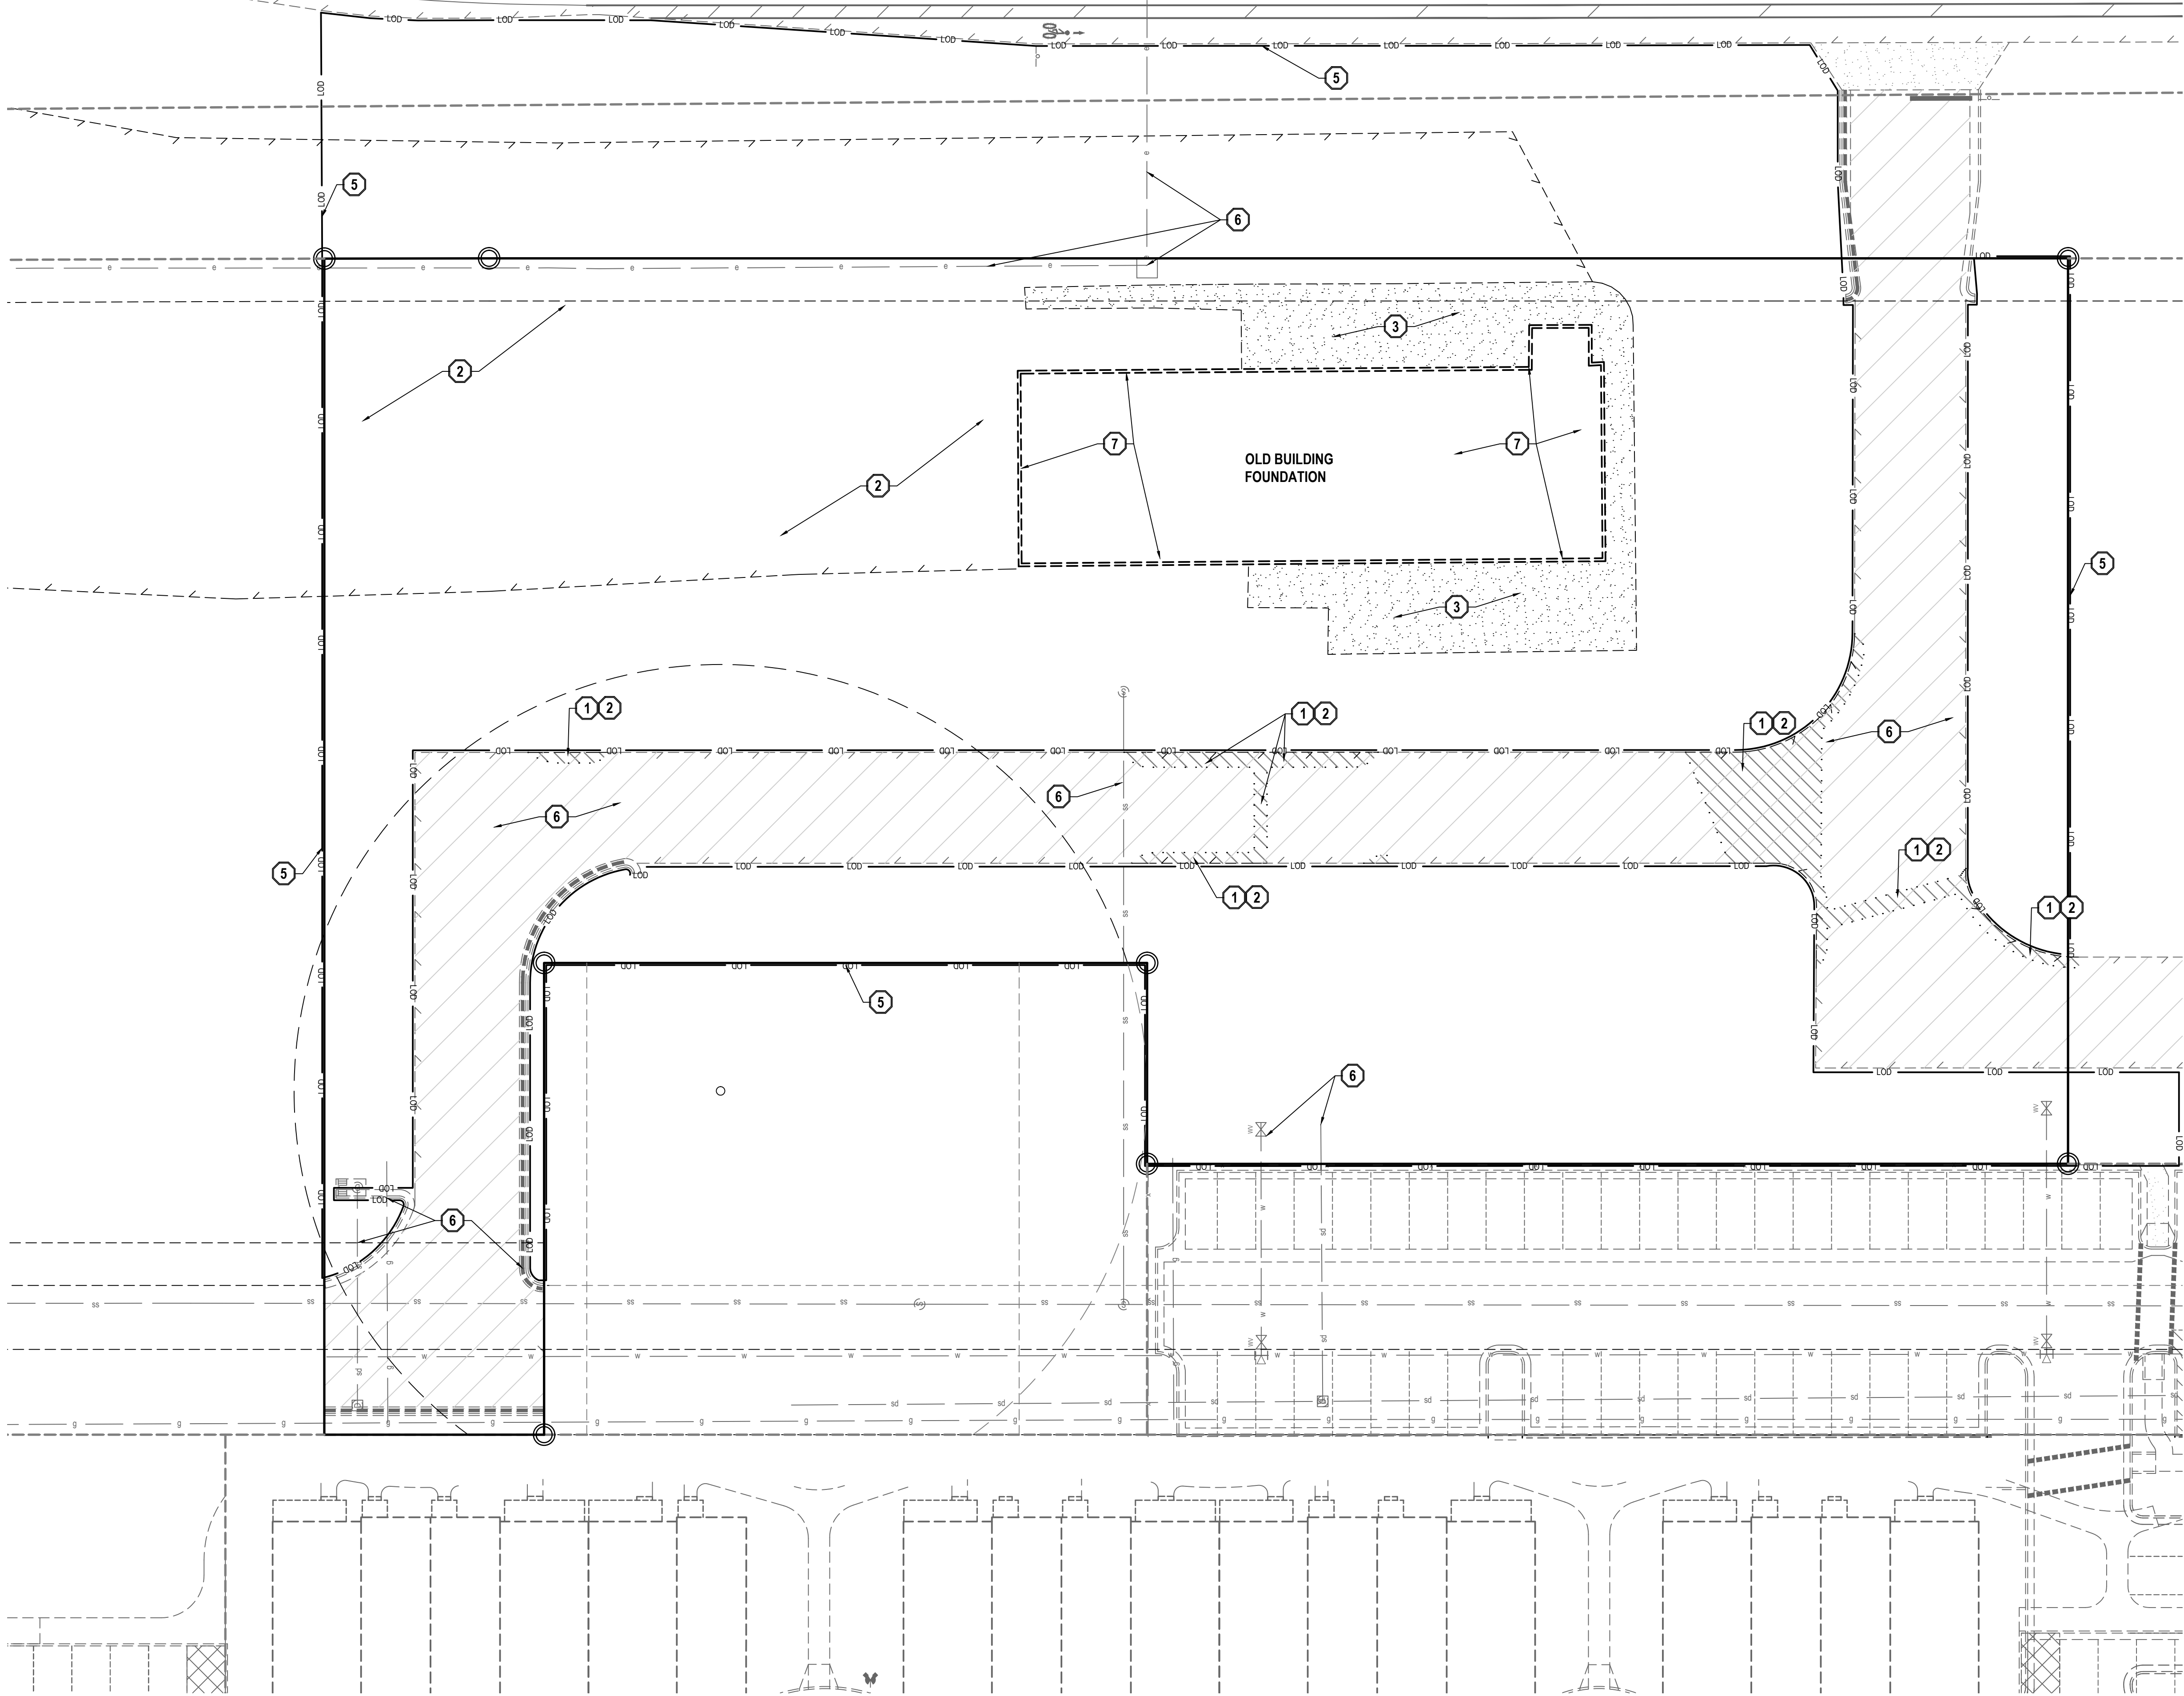

GENERAL NOTES

1. ALL WORK TO COMPLY WITH THE GOVERNING AGENCY'S STANDARDS AND SPECIFICATIONS.

2. EXISTING UNDERGROUND UTILITIES AND IMPROVEMENTS ARE SHOWN IN THEIR APPROXIMATE LOCATIONS BASED UPON RECORD INFORMATION AVAILABLE AT THE TIME OF PREPARATION OF THESE PLANS. LOCATIONS MAY NOT HAVE BEEN VERIFIED IN THE FIELD AND NO GUARANTEE IS MADE AS TO THE ACCURACY OR COMPLETENESS OF THE INFORMATION SHOWN. IT SHALL BE THE RESPONSIBILITY OF THE CONTRACTOR TO DETERMINE THE EXISTENCE AND LOCATION OF THE UTILITIES SHOWN ON THESE PLANS OR INDICATED IN THE FIELD BY LOCATING SERVICES. ANY ADDITIONAL COSTS INCURRED AS A RESULT OF THE CONTRACTOR'S FAILURE TO VERIFY THE LOCATIONS OF EXISTING UTILITIES PRIOR TO THE BEGINNING OF CONSTRUCTION IN THEIR VICINITY SHALL BE BORNE BY THE CONTRACTOR AND ASSUMED INCLUDED IN THE CONTRACT. THE CONTRACTOR IS TO VERIFY ALL CONNECTION POINTS WITH THE EXISTING UTILITIES. THE CONTRACTOR IS RESPONSIBLE FOR ANY DAMAGE CAUSED TO THE EXISTING UTILITIES AND UTILITY STRUCTURES THAT ARE TO REMAIN. IF CONFLICTS WITH EXISTING UTILITIES OCCUR, THE CONTRACTOR SHALL NOTIFY THE ENGINEER PRIOR TO CONSTRUCTION TO DETERMINE IF ANY FIELD ADJUSTMENTS SHOULD BE MADE.

3. ALL SURFACE IMPROVEMENTS DISTURBED BY CONSTRUCTION SHALL BE RESTORED OR REPLACED, INCLUDING TREES AND DECORATIVE SHRUBS, SOD, FENCES, WALLS AND STRUCTURES, WHETHER OR NOT THEY ARE SPECIFICALLY SHOWN ON THE CONTRACT DOCUMENTS.

4. ALL CONSTRUCTION SIGNAGE, BARRICADES, TRAFFIC CONTROL DEVICES, ETC. SHALL CONFORM TO THE LATEST EDITION OF THE M.U.T.C.D. THE CONTRACTOR WILL MAINTAIN SUCH SO THAT THEY ARE PROPERLY PLACED AND VISIBLE AT ALL TIMES.

5. SIDEWALKS AND CURBS DESIGNATED TO BE DEMOLISHED SHALL BE DEMOLISHED TO THE NEAREST EXPANSION JOINT, MATCHING THESE PLANS AS CLOSELY AS POSSIBLE.

6. THE CONTRACTOR IS TO PROTECT AND PRESERVE ALL EXISTING IMPROVEMENTS, UTILITIES, AND SIGNS, ETC. UNLESS OTHERWISE NOTED ON THESE PLANS.

SCOPE OF WORK:

PROVIDE, INSTALL AND/OR CONSTRUCT THE FOLLOWING PER THE SPECIFICATIONS GIVEN OR REFERENCED, THE DETAILS NOTED, AND/OR AS SHOWN ON THE CONSTRUCTION DRAWINGS:

1 SAWCUT EXISTING ASPHALT PAVEMENT TO PROVIDE A CLEAN EDGE FOR THE TRANSITION BETWEEN EXISTING AND PROPOSED ASPHALT PAVEMENT.

2 REMOVE AND PROPERLY DISPOSE OF EXISTING ASPHALT PAVEMENT.

3 REMOVE AND PROPERLY DISPOSE OF EXISTING CONCRETE.

4 REMOVE AND PROPERLY DISPOSE OF EXISTING GRAVEL.

5 LIMITS OF DISTURBANCE.

6 PROTECT AND PRESERVE ALL EXISTING IMPROVEMENTS, UTILITIES, SIGNS, ETC. (TYPICAL UNLESS OTHERWISE NOTED).

7 REMOVE AND PROPERLY DISPOSE OF EXISTING BUILDING FOUNDATION.

FOR:
W77 ACQUISITIONS, LLC
300 N TRIUMPH BLVD, STE 100
LEHI, UTAH 84043

CONTACT:
NICK BLAYDEN
PHONE: 425-999-1523

EN SIGN

THE STANDARD IN ENGINEERING

SANDY

45 W 10000 S, Suite 500
Sandy, UT 84070
Phone: 801.255.0529

LAYTON

Phone: 801.547.1100

TOOELE

Phone: 435.843.3590

CEDAR CITY

Phone: 435.865.1453

RICHFIELD

Phone: 435.896.2983

WWW.ENSIGNENG.COM

LIVAWAY SUITES

327 N. GENEVA ROAD
VINEYARD, UTAH

REGISTERED PROFESSIONAL ENGINEER
5/14/2024
5150016-2202
BRADEN D. MORRIS
STATE OF UTAH

NO. DATE REVISION

DEMOLITION PLAN

PROJECT NUMBER
6435V.3

PRINT DATE
2024-05-08

PROJECT MANAGER
B. MORRIS

DESIGNED BY
P. HUNTER

C-100

811

Know what's below.
Call before you dig.


CALL BLUESTAKES
@ 811 AT LEAST 48 HOURS
PRIOR TO THE
COMMENCEMENT OF ANY
CONSTRUCTION.

BENCHMARK

NORTHEAST CORNER OF SECTION 17,
TOWNSHIP 6 SOUTH, RANGE 2 EAST
SALT LAKE BASE AND MERIDIAN

ELEV = 4650.50'

GENEVA ROAD

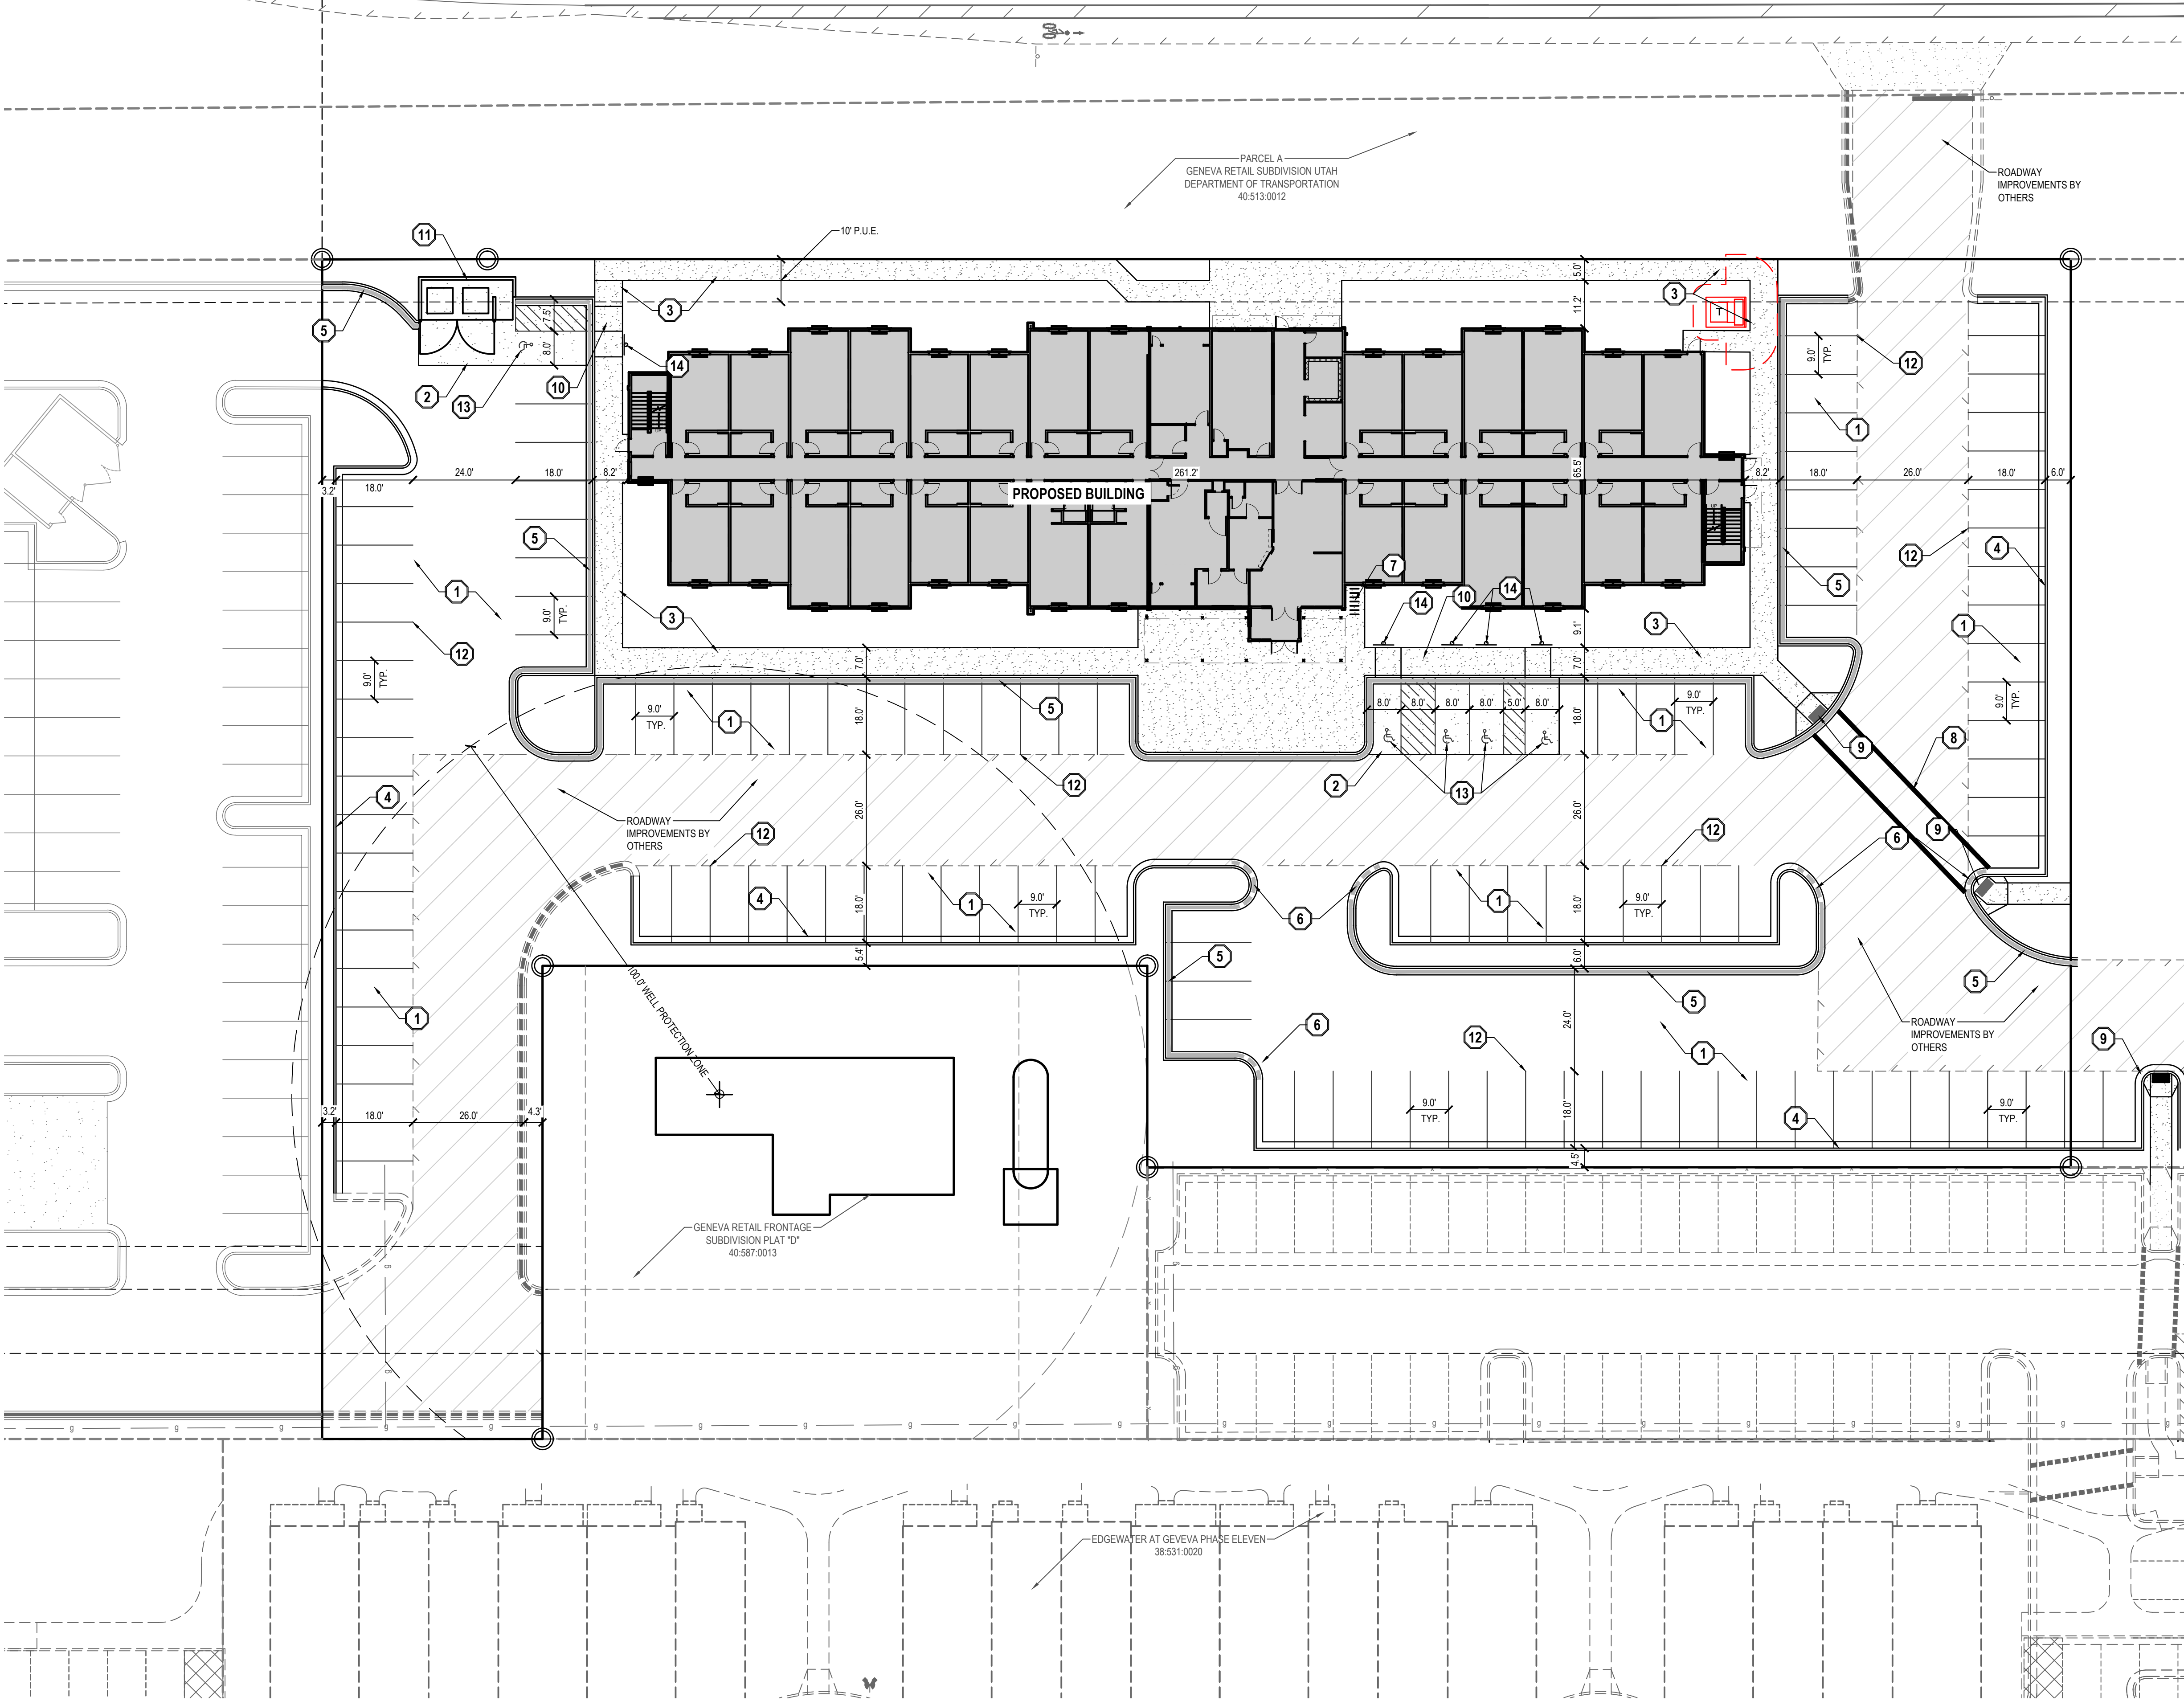

- VINEYARD TOWN SITE PLAN NOTES**
- A. ALL UTILITY LINES LESS THAN 69KV SHALL BE UNDERGROUNDED WITH THE FIRST PHASE OF DEVELOPMENT.
- B. ALL GROUND-MOUNTED EQUIPMENT SHALL BE SCREENED/CONCEALED FROM STREET VIEW.
- C. PLANTS LOCATED WITHIN REQUIRED SIGHT VISIBILITY TRIANGLES SHALL BE PRUNED REGULARLY TO PERMIT UNOBSTRUCTED VISION. PLANT MATERIAL SHALL BE MAINTAINED TO BE LOWER THEN 3' (SHRUBS) OR TALLER THAN 7' (BOTTOM OF TREE CANOPY).
- D. FUTURE DEVELOPMENT PADS WITHIN MASTER PLANNED DEVELOPMENTS SHALL BE COVERED FOR DUST AND WEED CONTROL AT TIME OF DEVELOPMENT.
- E. ALL DEVELOPMENTS SHALL BE MAINTAINED IN CONFORMANCE WITH THE APPROVED SITE PLAN AND LANDSCAPE PLAN. ANY CHANGES THERETO SHALL REQUIRE APPROVAL OF VINEYARD TOWN.
- F. THIS PROJECT IS SUBJECT TO THE CURRENT VINEYARD TOWN ENGINEERING REQUIREMENTS, GENERAL PLAN, ZONING ORDINANCE, AND ANY APPLICABLE REGULATIONS.

- GENERAL NOTES**
1. ALL WORK TO COMPLY WITH THE GOVERNING AGENCY'S STANDARDS AND SPECIFICATIONS.
2. ALL IMPROVEMENTS MUST COMPLY WITH ADA STANDARDS AND RECOMMENDATIONS.
3. SEE LANDSCAPE/ARCHITECTURAL PLANS FOR CONCRETE MATERIAL, COLOR, FINISH, AND SCORE PATTERNS THROUGHOUT SITE.
4. ALL PAVEMENT MARKINGS SHALL CONFORM TO THE LATEST EDITION OF THE M.U.T.C.D. (MANUAL ON UNIFORM TRAFFIC CONTROL DEVICES).
5. ALL SURFACE IMPROVEMENTS DISTURBED BY CONSTRUCTION SHALL BE RESTORED OR REPLACED, INCLUDING TREES AND DECORATIVE SHRUBS, SOD, FENCES, WALLS AND STRUCTURES, WHETHER OR NOT THEY ARE SPECIFICALLY SHOWN ON THE CONTRACT DOCUMENTS.
6. NOTIFY ENGINEER OF ANY DISCREPANCIES IN DESIGN OR STAKING BEFORE PLACING CONCRETE OR ASPHALT.
7. THE CONTRACTOR IS TO PROTECT AND PRESERVE ALL EXISTING IMPROVEMENTS, UTILITIES, AND SIGNS, ETC. UNLESS OTHERWISE NOTED ON THESE PLANS.
- SCOPE OF WORK:**
PROVIDE, INSTALL AND/OR CONSTRUCT THE FOLLOWING PER THE SPECIFICATIONS GIVEN OR REFERENCED, THE DETAILS NOTED, AND/OR AS SHOWN ON THE CONSTRUCTION DRAWINGS:
1. ASPHALT PAVEMENT PER GEOTECHNICAL REPORT AND DETAIL 1/C-600.
2. CONCRETE PAVEMENT PER GEOTECHNICAL REPORT AND DETAIL 2/C-600.
3. 4" THICK CONCRETE SIDEWALK AND FLATWORK PER APWA STANDARD PLAN NO. 231.
4. 24" COLLECTION CURB AND GUTTER PER APWA STANDARD PLAN NO. 205.2.
5. 24" REVERSE PAN CURB AND GUTTER PER DETAIL 5/C-600.
6. TRANSITION BETWEEN COLLECTION CURB AND GUTTER AND REVERSE PAN CURB AND GUTTER.
7. 12 STALL INVERTED "U" BIKE RACK PER DETAIL 8/C-600 AND VINEYARD CITY STANDARDS AND SPECIFICATIONS.
8. PAINTED CROSSWALK MARKINGS PER M.U.T.C.D. STANDARDS.
9. PEDESTRIAN RAMP: 6" THICK CONCRETE WITH 6" UNTREATED BASE COURSE WITH #4 EPOXY-COATED REBAR @ 24" O.C.E.W. PER DETAIL 6/C-600. SEE GRADING AND DRAINAGE PLAN FOR ELEVATION INFORMATION.
10. HANDICAP ACCESS RAMP PER APWA STANDARD PLAN NO. 235 WITH DETECTABLE WARNING SURFACE PER APWA STANDARD PLAN NO. 238.
11. TRASH ENCLOSURE PER ARCHITECTURAL PLANS WITH 6" THICK CONCRETE APRON WITH #4 REBAR @ 24" O.C. E.W. ON 6" GRAVEL BASE.
12. 4" WIDE SOLID WHITE PAVEMENT MARKING PER M.U.T.C.D. STANDARD PLANS.
13. PAINTED ADA SYMBOL AND ASSOCIATED HATCHING PER M.U.T.C.D. STANDARD PLANS.
14. ADA PARKING SIGN PER DETAIL 13/C-600 AND M.U.T.C.D. STANDARD PLANS.

PARKING REQUIREMENTS

HOTEL REQUIREMENTS-

NUMBER OF ROOMS - 126

PARKING REQUIRED - 126 + 10 - 0.1(136) = 122

PARKING PROVIDED - 123 STALLS (5 ADA STALLS INCL. 1 VAN ADA STALL)

BIKE PARKING REQUIREMENTS-


BIKE PARKING REQUIRED - 10% REQUIRED VEHICLE STALLS

BIKE PARKING PROVIDED - 12 BIKE STALLS

BIKE PARKING PROVIDED - 12 BIKE STALLS

(1) SPACE PER ROOM PLUS (1) SPACE PER ONE HUNDRED (100) SQ. FT. OF RESTAURANT AND BAR SERVING AREA, PLUS ONE (1) SPACE PER ONE HUNDRED (100) SQ. FT. OF OUTDOOR SEATING SERVING AREA, PLUS (10) MINIMUM SPACES FOR VISITORS PARKING, PLUS ONE (1) SPACE PER TWO HUNDRED (200) SQ. FT. OF MEETING ROOM FLOOR AREA.
A 10% REDUCTION MAY BE GRANTED UPON RECEIVING A PARKING STUDY

SITE SUMMARY TABLE		
DESCRIPTION	AREA (SF)	PERCENTAGE
PAVEMENT/HARDSCAPE	52,8564	63.3%
BUILDING FOOTPRINT	15,234	18.3%
LANDSCAPING	15,328	18.4%
TOTAL SITE	83,418 1.915 ACRES	100%

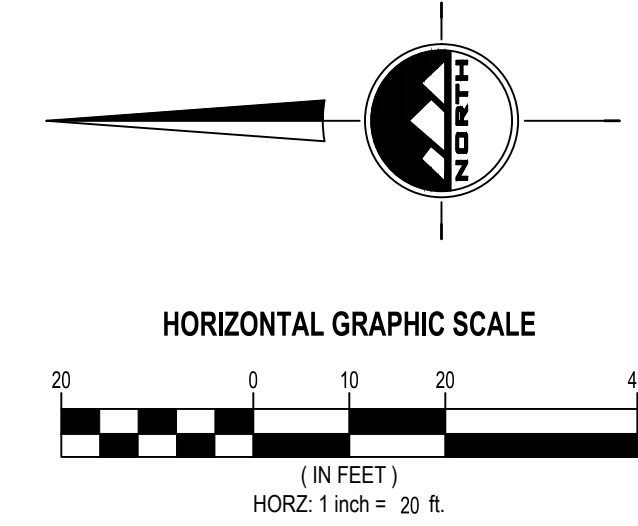

EN SIGN

THE STANDARD IN ENGINEERING

SANDY

45 W 10000 S, Suite 500
Sandy, UT 84070
Phone: 801.255.0529

LAYTON

Phone: 801.547.1100

TOOELE

Phone: 435.843.3590

CEDAR CITY

Phone: 435.865.1453

RICHFIELD

Phone: 435.896.2983

WWW.ENSIGNENG.COM

FOR:


W77 ACQUISITIONS, LLC
300 N TRIUMPH BLVD, STE 100
LEHI, UTAH 84043

CONTACT:

NICK BLAYDEN
PHONE: 425-899-1523

LIVAWAY SUITES

327 N. GENEVA ROAD
VINEYARD, UTAH

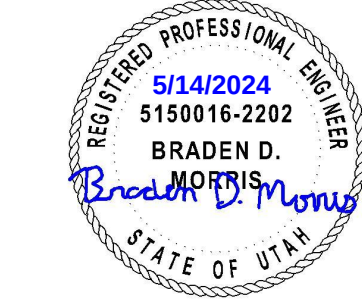

NO. DATE REVISION

SITE PLAN

PROJECT NUMBER
6435V.3

PRINT DATE
2024-05-08

PROJECT MANAGER
B. MORRIS

DESIGNED BY
P. HUNTER

C-200

811

Know what's below.
Call before you dig.


CALL BLUESTAKES
@ 811 AT LEAST 48 HOURS
PRIOR TO THE
COMMENCEMENT OF ANY
CONSTRUCTION.

BENCHMARK

NORTHEAST CORNER OF SECTION 17,
TOWNSHIP 6 SOUTH, RANGE 2 EAST
SALT LAKE BASE AND MERIDIAN

ELEV = 4650.50'

GENEVA ROAD

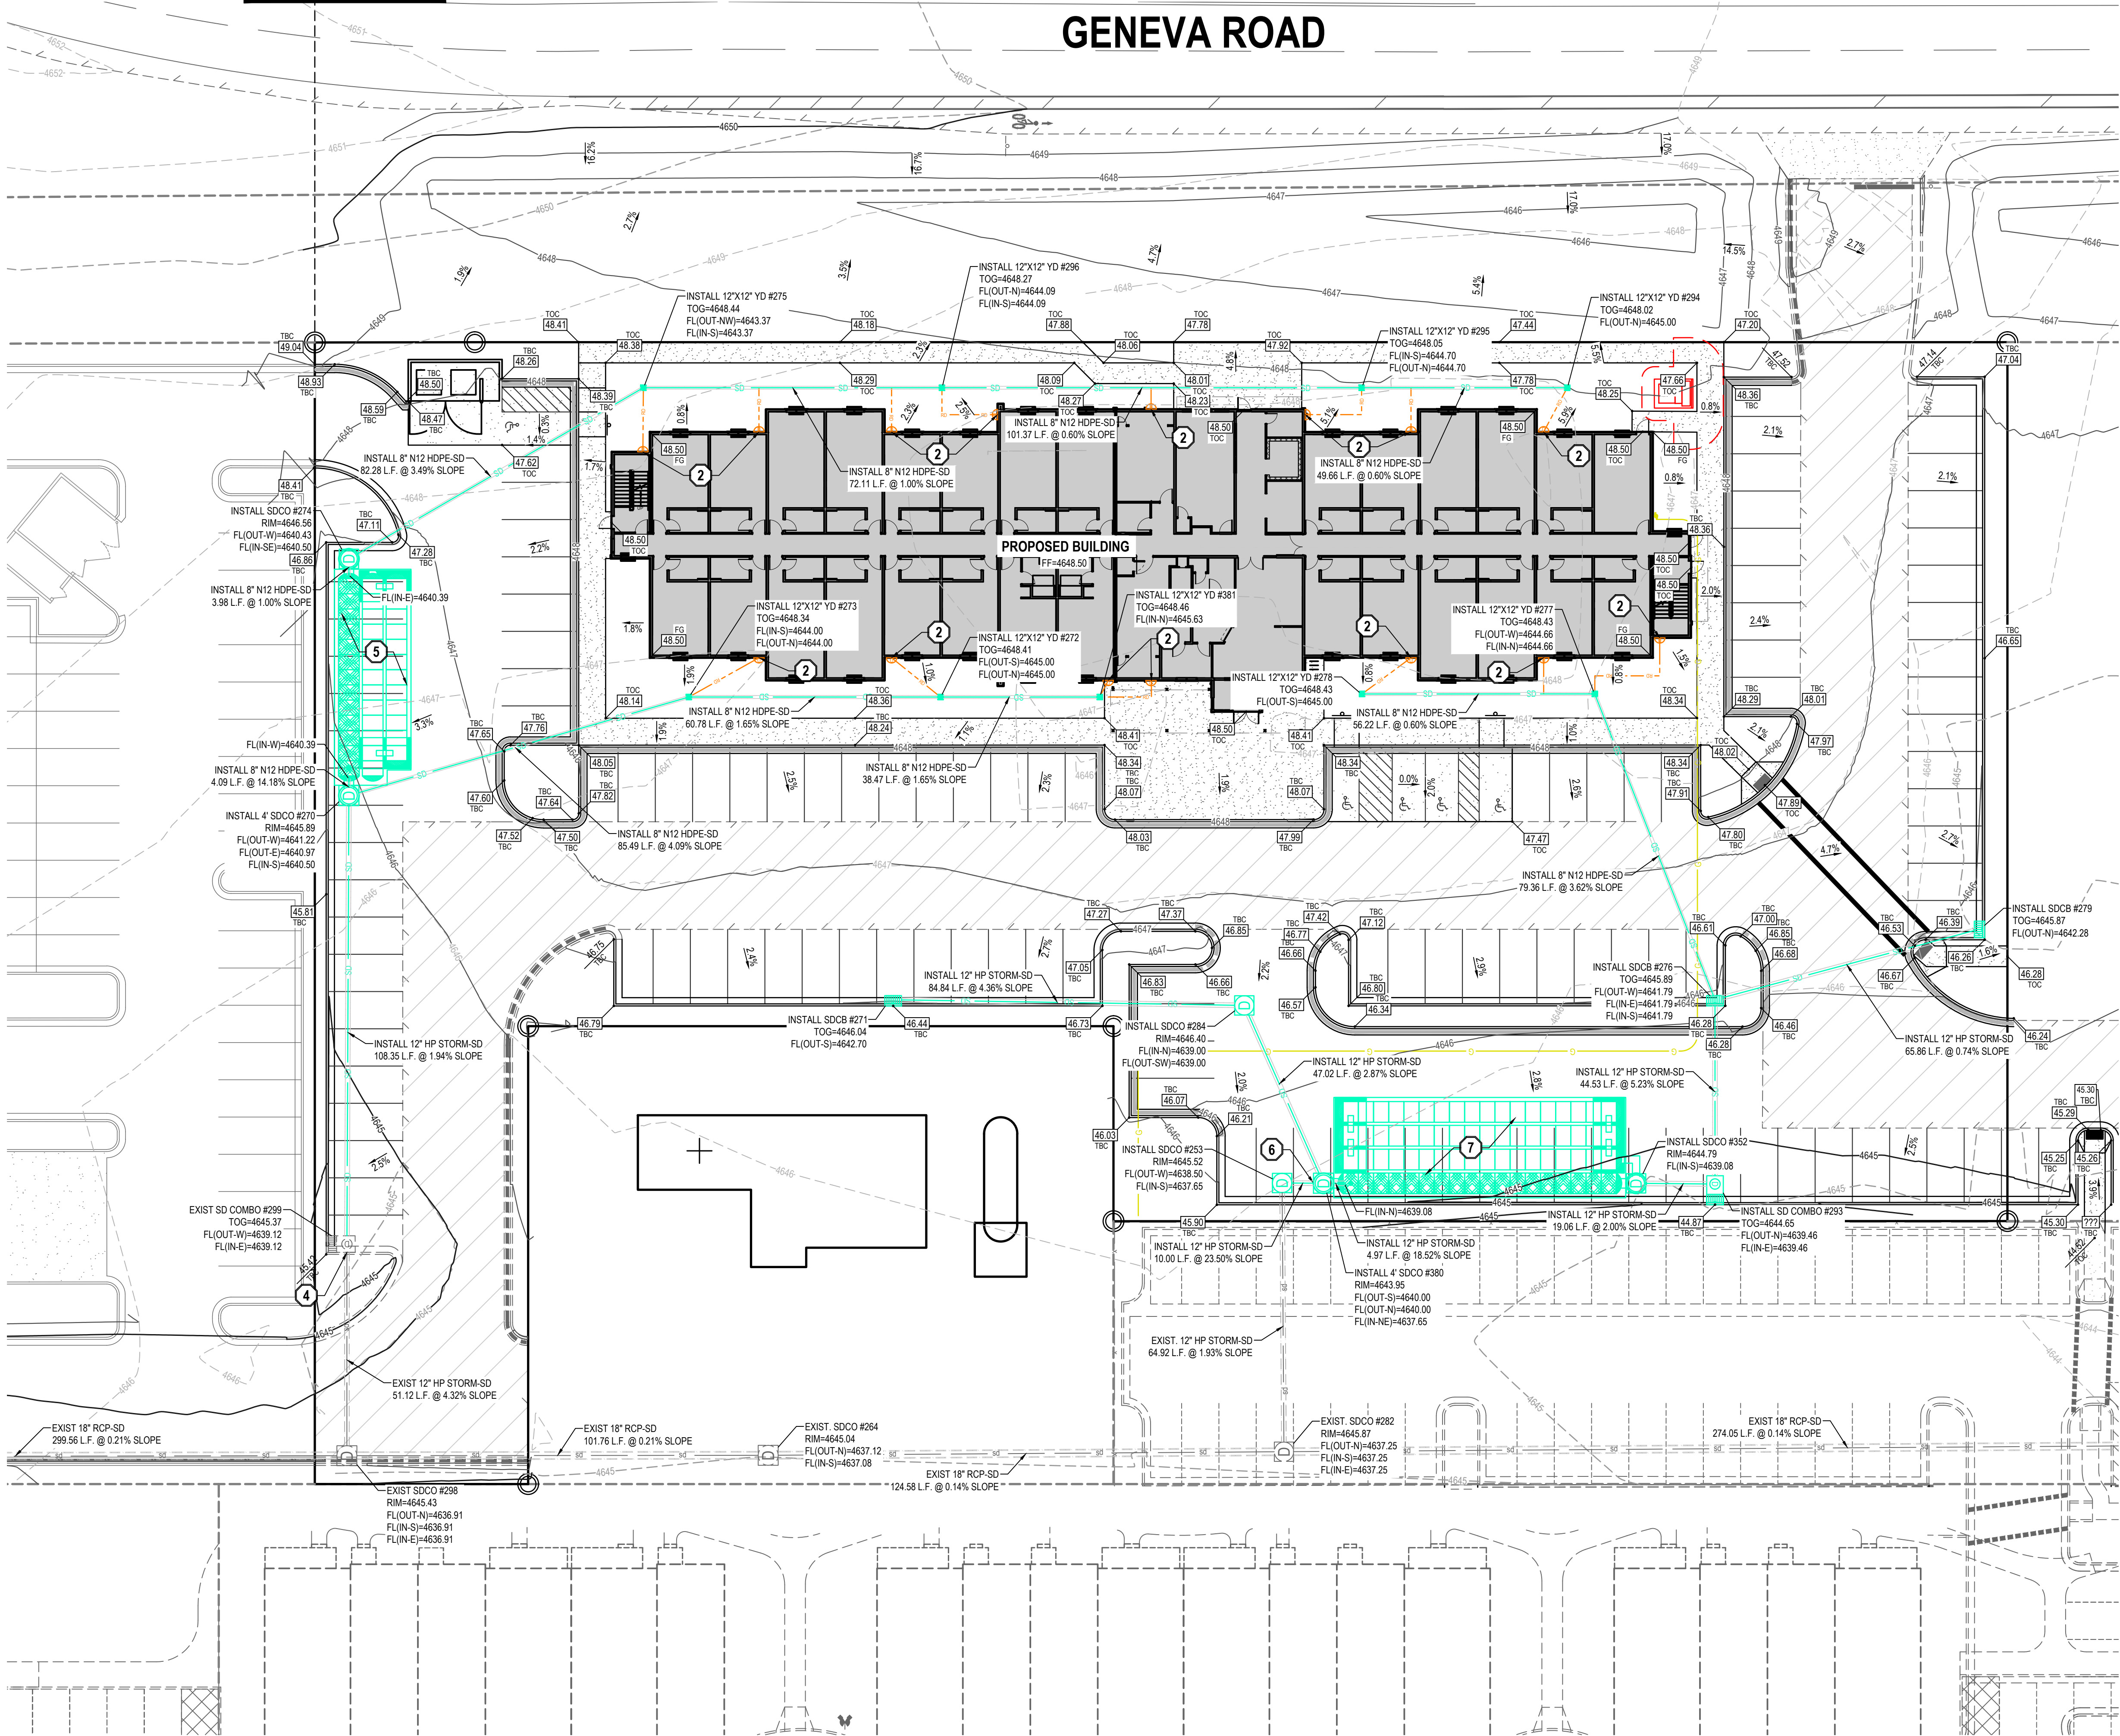

- GENERAL NOTES

1. ALL WORK TO COMPLY WITH THE GOVERNING AGENCY'S STANDARDS AND SPECIFICATIONS.

2. ALL IMPROVEMENTS MUST COMPLY WITH ADA STANDARDS AND RECOMMENDATIONS.

3. ALL WORK SHALL COMPLY WITH THE RECOMMENDATIONS OF THE GEOTECHNICAL ENGINEER POSSIBLY INCLUDING, BUT NOT LIMITED TO, REMOVAL OF UNCONSOLIDATED FILL, ORGANICS, AND DEBRIS, PLACEMENT OF SUBSURFACE DRAIN LINES AND GEOTEXTILE, AND OVEREXCAVATION OF UNSUITABLE BEARING MATERIALS AND PLACEMENT OF ACCEPTABLE FILL MATERIAL.

4. THE CONTRACTOR SHALL BECOME FAMILIAR WITH THE EXISTING SOIL CONDITIONS.

5. ELEVATIONS HAVE BEEN TRUNCATED FOR CLARITY. XX.XX REPRESENTS AN ELEVATION OF 46XX.XX ON THESE PLANS.

6. LANDSCAPED AREAS REQUIRE SUBGRADE TO BE MAINTAINED AT A SPECIFIC ELEVATION BELOW FINISHED GRADE AND REQUIRE SUBGRADE TO BE PROPERLY PREPARED AND SCARIFIED. SEE LANDSCAPE PLANS FOR ADDITIONAL INFORMATION.

7. SLOPE ALL LANDSCAPED AREAS AWAY FROM BUILDING FOUNDATIONS TOWARD CURB AND GUTTER OR STORM DRAIN INLETS.

8. EXISTING UNDERGROUND UTILITIES AND IMPROVEMENTS ARE SHOWN IN THEIR APPROXIMATE LOCATIONS BASED UPON RECORD INFORMATION AVAILABLE AT THE TIME OF PREPARATION OF THESE PLANS. LOCATIONS MAY NOT HAVE BEEN VERIFIED IN THE FIELD AND NO GUARANTEE IS MADE AS TO THE ACCURACY OR COMPLETENESS OF THE INFORMATION SHOWN. IT SHALL BE THE RESPONSIBILITY OF THE CONTRACTOR TO DETERMINE THE EXISTENCE AND LOCATION OF THE UTILITIES SHOWN ON THESE PLANS OR INDICATED IN THE FIELD BY LOCATING SERVICES. ANY ADDITIONAL COSTS INCURRED AS A RESULT OF THE CONTRACTORS FAILURE TO VERIFY THE LOCATIONS OF EXISTING UTILITIES PRIOR TO THE BEGINNING OF CONSTRUCTION IN THEIR VICINITY SHALL BE BORNE BY THE CONTRACTOR AND ASSUMED INCLUDED IN THE CONTRACT. THE CONTRACTOR IS TO VERIFY ALL CONNECTION POINTS WITH THE EXISTING UTILITIES. THE CONTRACTOR IS RESPONSIBLE FOR ANY DAMAGE CAUSED TO THE EXISTING UTILITIES AND UTILITY STRUCTURES THAT ARE TO REMAIN. IF CONFLICTS WITH EXISTING UTILITIES OCCUR, THE CONTRACTOR SHALL NOTIFY THE ENGINEER PRIOR TO CONSTRUCTION TO DETERMINE IF ANY FIELD ADJUSTMENTS SHOULD BE MADE.

9. ALL STORM DRAIN INFRASTRUCTURE TO BE INSTALLED PER GOVERNING AGENCY OR APWA STANDARD PLANS AND SPECIFICATIONS.

10. ENSURE MINIMUM COVER OVER ALL STORM DRAIN PIPES PER MANUFACTURER'S RECOMMENDATIONS. NOTIFY ENGINEER IF MINIMUM COVER CANNOT BE ATTAINED.

11. ALL FACILITIES WITH DOWNSPOUTS/ROOF DRAINS SHALL BE CONNECTED TO THE STORM DRAIN SYSTEM. SEE PLUMBING PLANS FOR DOWNSPOUT/ROOF DRAIN LOCATIONS AND SIZES. ALL ROOF DRAINS TO HAVE MINIMUM 1% SLOPE.

12. THE CONTRACTOR SHALL ADJUST TO GRADE ALL EXISTING UTILITIES AS NEEDED PER LOCAL GOVERNING AGENCY'S STANDARDS AND SPECIFICATIONS.

13. NOTIFY ENGINEER OF ANY DISCREPANCIES IN DESIGN OR STAKING BEFORE PLACING CONCRETE, ASPHALT, OR STORM DRAIN STRUCTURES OR PIPES.

14. THE CONTRACTOR IS TO PROTECT AND PRESERVE ALL EXISTING IMPROVEMENTS, UTILITIES, AND SIGNS, ETC. UNLESS OTHERWISE NOTED ON THESE PLANS.

- SCOPE OF WORK:

PROVIDE, INSTALL AND/OR CONSTRUCT THE FOLLOWING PER THE SPECIFICATIONS GIVEN OR REFERENCED, THE DETAILS NOTED, AND/OR AS SHOWN ON THE CONSTRUCTION DRAWINGS.

1. CLEANOUT BOX PER APWA PLAN NO. 331.

2. 6\"/>

UNDERGROUND DETENTION BASIN

38 CULTREC RECHARGER 360HD CHAMBERS

INSTALL PER MANUFACTURER'S RECOMMENDATIONS

SEE DETAILS ON SHEET C-602

STORAGE REQUIRED = 2,336 CF

STORAGE PROVIDED = 2,370 CF

80TH PERCENTILE STORAGE REQUIRED = 811 CF

TOP OF STONE = 4643.89

TOP OF CHAMBERS = 4643.39

80TH PERCENTILE STORAGE ELEVATION = 4641.22

BOTTOM OF CHAMBERS = 4640.39

BOTTOM OF STONE = 4639.89

UNDERGROUND DETENTION BASIN

72 CULTREC RECHARGER 360HD CHAMBERS

INSTALL PER MANUFACTURER'S RECOMMENDATIONS

SEE DETAILS ON SHEET C-603

STORAGE REQUIRED = 4,312 CF

STORAGE PROVIDED = 4,350 CF

80TH PERCENTILE STORAGE REQUIRED = 1,537 CF

TOP OF STONE = 4642.58

TOP OF CHAMBERS = 4642.08

80TH PERCENTILE STORAGE ELEVATION = 4640.00

BOTTOM OF CHAMBERS = 4639.08

BOTTOM OF STONE = 4638.58

EN SIGN

THE STANDARD IN ENGINEERING

SANDY

45 W 10000 S, Suite 500

Sandy, UT 84070

Phone: 801.255.0529

LAYTON

Phone: 801.547.1100

TOOELE

Phone: 435.843.3590

CEDAR CITY

Phone: 435.865.1453

RICHFIELD

Phone: 435.896.2983

WWW.ENSIGNENG.COM

FOR:

W77 ACQUISITIONS, LLC

300 N TRIUMPH BLVD, STE 100

LEHI, UTAH 84043

CONTACT:

NICK BLAYDEN

PHONE: 425-999-1523

LIVAWAY SUITES

327 N. GENEVA ROAD

VINEYARD, UTAH

REGISTERED PROFESSIONAL ENGINEER

5/14/2024

5150016-2202

BRADEN D. MORRIS

STATE OF UTAH

NO.

DATE

REVISION

GRADING AND DRAINAGE PLAN

PROJECT NUMBER

6435V.3

PRINT DATE

2024-05-08


PROJECT MANAGER

B. MORRIS

DESIGNED BY

P. HUNTER

C-300

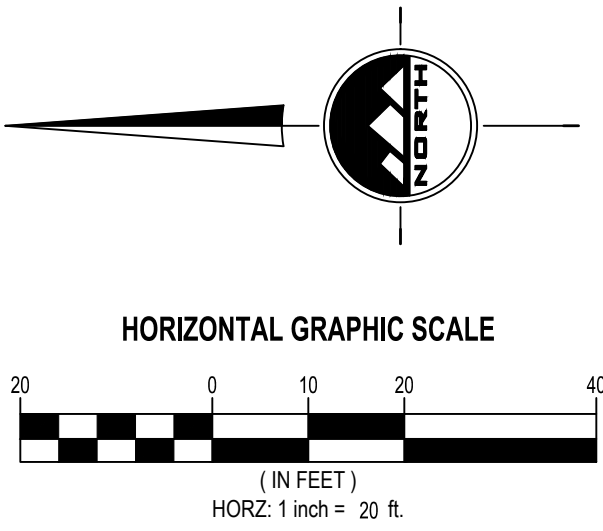

811

Know what's below.
Call before you dig.


CALL BLUESTAKES
@ 811 AT LEAST 48 HOURS
PRIOR TO THE
COMMENCEMENT OF ANY
CONSTRUCTION.

BENCHMARK

NORTHEAST CORNER OF SECTION 17,
TOWNSHIP 6 SOUTH, RANGE 2 EAST
SALT LAKE BASE AND MERIDIAN

ELEV = 4650.50'

GENEVA ROAD

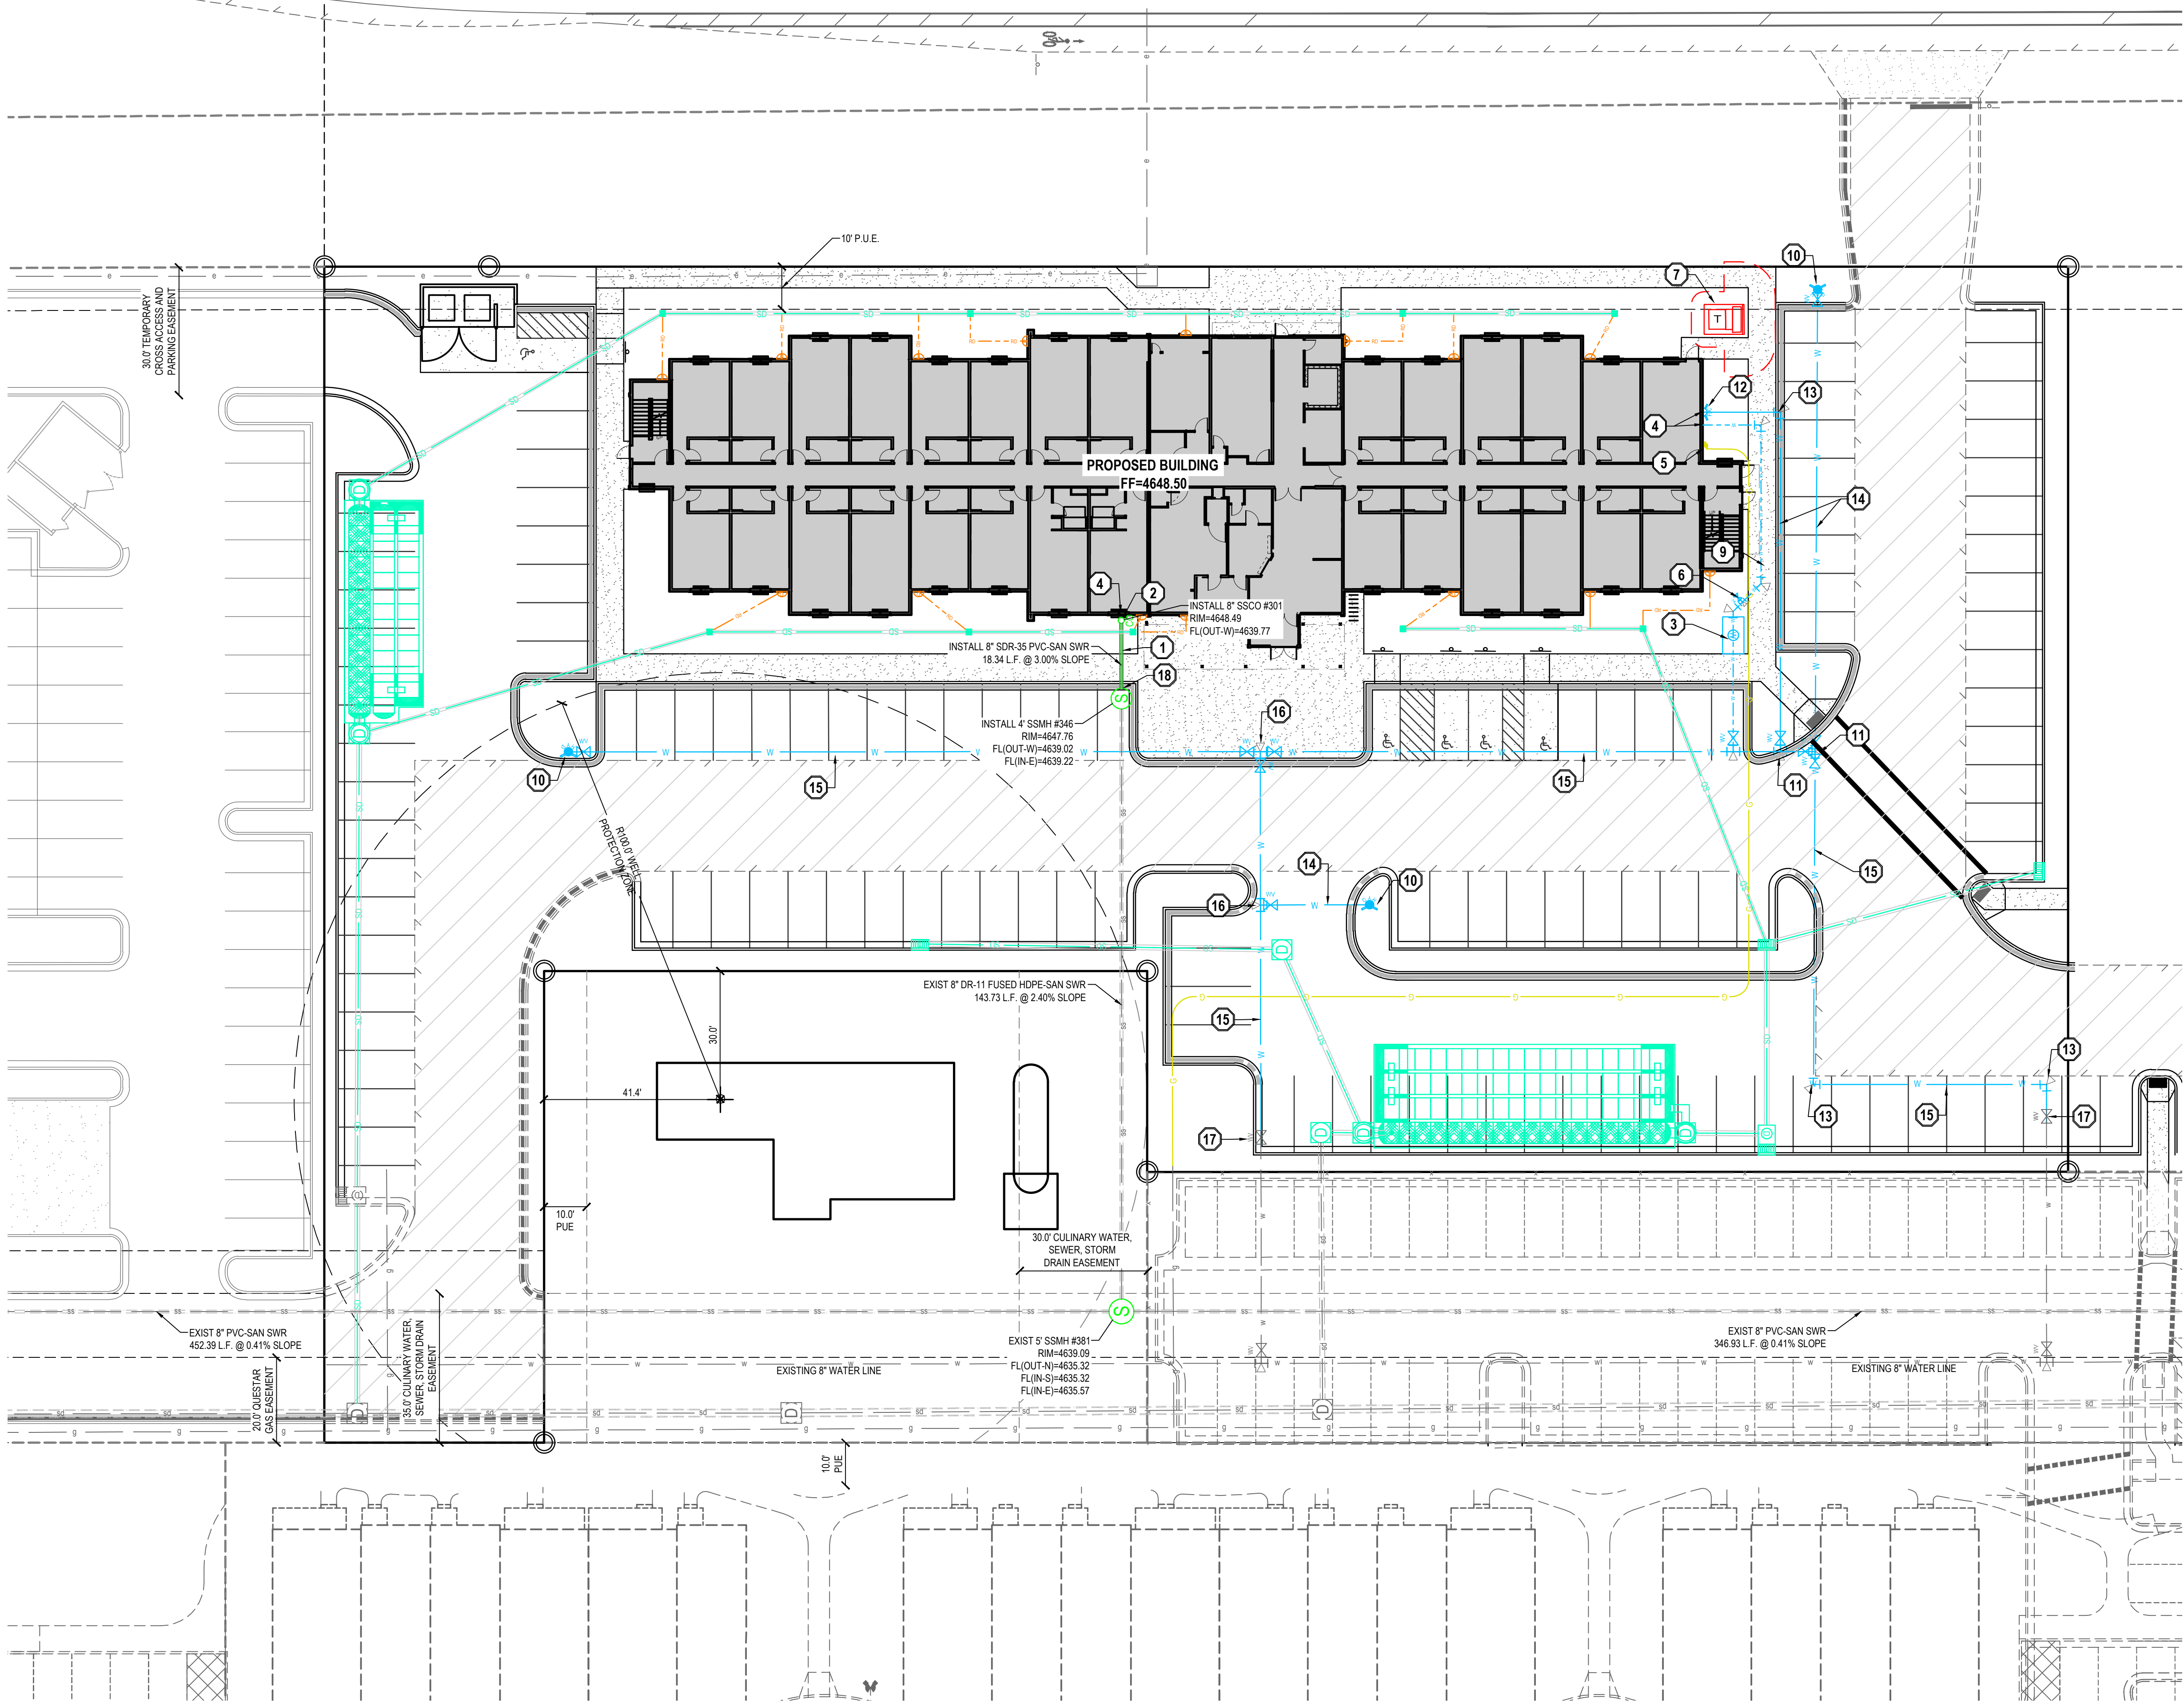

GENERAL NOTES

- ALL WORK TO COMPLY WITH THE GOVERNING AGENCY'S STANDARDS AND SPECIFICATIONS.
- EXISTING UNDERGROUND UTILITIES AND IMPROVEMENTS ARE SHOWN IN THEIR APPROXIMATE LOCATIONS BASED UPON RECORD INFORMATION AVAILABLE AT THE TIME OF PREPARATION OF THESE PLANS. LOCATIONS MAY NOT HAVE BEEN VERIFIED IN THE FIELD AND NO GUARANTEE IS MADE AS TO THE ACCURACY OR COMPLETENESS OF THE INFORMATION SHOWN. IT SHALL BE THE RESPONSIBILITY OF THE CONTRACTOR TO DETERMINE THE EXISTENCE AND LOCATION OF THE UTILITIES SHOWN ON THESE PLANS OR INDICATED IN THE FIELD BY LOCATING SERVICES. ANY ADDITIONAL COSTS INCURRED AS A RESULT OF THE CONTRACTOR'S FAILURE TO VERIFY THE LOCATIONS OF EXISTING UTILITIES PRIOR TO THE BEGINNING OF CONSTRUCTION IN THEIR VICINITY SHALL BE BORNE BY THE CONTRACTOR AND ASSUMED INCLUDED IN THE CONTRACT. THE CONTRACTOR IS TO VERIFY ALL CONNECTION POINTS WITH THE EXISTING UTILITIES. THE CONTRACTOR IS RESPONSIBLE FOR ANY DAMAGE CAUSED TO THE EXISTING UTILITIES AND UTILITY STRUCTURES THAT ARE TO REMAIN. IF CONFLICTS WITH EXISTING UTILITIES OCCUR, THE CONTRACTOR SHALL NOTIFY THE ENGINEER PRIOR TO CONSTRUCTION TO DETERMINE IF ANY FIELD ADJUSTMENTS SHOULD BE MADE.
- ALL SANITARY SEWER INFRASTRUCTURE TO BE INSTALLED PER GOVERNING AGENCY STANDARD PLANS AND SPECIFICATIONS.
- ALL WATER INFRASTRUCTURE TO BE INSTALLED PER GOVERNING AGENCY OR APWA STANDARD PLANS AND SPECIFICATIONS.
- DEFLECT OR LOOP ALL WATERLINES TO AVOID CONFLICTS WITH OTHER UTILITIES PER GOVERNING AGENCY'S STANDARDS AND SPECIFICATIONS.
- PROJECT SHALL COMPLY WITH ALL UTAH DIVISION OF DRINKING WATER RULES AND REGULATIONS INCLUDING, BUT NOT LIMITED TO, THOSE PERTAINING TO BACKFLOW PROTECTION AND CROSS CONNECTION PREVENTION.
- THE CONTRACTOR IS TO COORDINATE ALL UTILITIES WITH MECHANICAL/PLUMBING PLANS.
- NOTIFY ENGINEER OF ANY DISCREPANCIES IN DESIGN OR STAKING BEFORE PLACING UTILITY STRUCTURES OR PIPES.
- THE CONTRACTOR SHALL ADJUST TO GRADE ALL EXISTING UTILITIES AS NEEDED PER LOCAL GOVERNING AGENCY'S STANDARDS AND SPECIFICATIONS.
- THE CONTRACTOR IS TO PROTECT AND PRESERVE ALL EXISTING IMPROVEMENTS, UTILITIES, AND SIGNS, ETC. UNLESS OTHERWISE NOTED ON THESE PLANS.

SCOPE OF WORK:

PROVIDE, INSTALL AND/OR CONSTRUCT THE FOLLOWING PER THE SPECIFICATIONS GIVEN OR REFERENCED, THE DETAILS NOTED, AND/OR AS SHOWN ON THE CONSTRUCTION DRAWINGS:

- SDR-35 PVC SANITARY SEWER LATERAL, INCLUDING CLEANOUTS AT MAXIMUM 100-FOOT SPACING. INSTALLATION AND TRENCHING PER VINEYARD CITY STANDARD DRAWING #13 TYPICAL TRENCH SECTION AND SPECIFICATIONS. CONNECTION PER VINEYARD CITY STANDARD DRAWING NUMBER 20 AND SPECIFICATIONS. SIZE, LENGTH, AND SLOPE PER PLAN.
- SANITARY SEWER CLEANOUT PER VINEYARD CITY STANDARDS AND SPECIFICATIONS.
- 3" CULINARY WATER METER AND CONCRETE VAULT PER CITY OF VINEYARD STANDARDS AND SPECIFICATIONS. COORDINATE WITH MECHANICAL TO ENSURE A BACKFLOW PREVENTER GETS INSTALLED ON CULINARY SERVICE LINE ONCE IT ENTERS THE BUILDING.
- SEE MECHANICAL PLANS FOR CONTINUATION.
- PROPOSED GAS SERVICE TO BUILDING AND METER. COORDINATE WITH DOMINION ENERGY FOR GAS MAIN LOCATION.
- 1.0" POINT OF CONNECTION FOR IRRIGATION CONTRACTOR. INSTALL BACKFLOW PREVENTION DEVICE AND CAGE PER DETAILS 1 & 14 ON SHEET L-300. SEE SHEET L-200 FOR IRRIGATION PLAN.
- ELECTRICAL TRANSFORMER AND 4" ELECTRIC SERVICE CONDUIT; SEE ELECTRICAL SITE PLAN FOR DETAILS.
- LIGHT POLE. SEE LIGHTING AND PHOTOMETRIC PLANS FOR EXACT LOCATION AND DETAILS.
- INSTALL 4" C-900 PVC WATER LINE, INCLUDING ALL THRUST BLOCKING AND FITTINGS, PER TOWN OF VINEYARD STANDARD DRAWING #18 AND SPECIFICATIONS. INSTALLATION AND TRENCHING PER TOWN OF VINEYARD STANDARD DRAWING #13 AND SPECIFICATIONS. FROM METER TO BUILDING.
- FIRE HYDRANT ASSEMBLY COMPLETE PER TOWN OF VINEYARD STANDARD DRAWING #17 AND SPECIFICATIONS. ALL FIRE LINE VALVE BOXES SHALL BE MARKED "FIRE".
- 8"x6" TEE W/ THRUST BLOCK. SEE VINEYARD CITY STANDARD DRAWING #18 AND SPECIFICATIONS.
- FIRE DEPARTMENT CONNECTION.
- 90° BEND WITH THRUST BLOCK. SEE VINEYARD CITY STANDARD DRAWING #14 AND SPECIFICATIONS.
- 6" C-900 PVC WATER LINE, INCLUDING ALL THRUST BLOCKING AND FITTINGS, PER TOWN OF VINEYARD STANDARD DRAWING #18 AND SPECIFICATIONS. INSTALLATION AND TRENCHING PER TOWN OF VINEYARD STANDARD DRAWING #13 AND SPECIFICATIONS. ALL FIRE LINE VALVE BOXES SHALL BE MARKED "FIRE". COORDINATE WITH MECHANICAL TO ENSURE A BACKFLOW PREVENTER GETS INSTALLED ON WATER LINE ONCE IT ENTERS THE BUILDING.
- 8" C-900 PVC WATER LINE, INCLUDING ALL THRUST BLOCKING AND FITTINGS, PER TOWN OF VINEYARD STANDARD DRAWING #18 AND SPECIFICATIONS. INSTALLATION AND TRENCHING PER TOWN OF VINEYARD STANDARD DRAWING #13 AND SPECIFICATIONS. ALL FIRE LINE VALVE BOXES SHALL BE MARKED "FIRE". COORDINATE WITH MECHANICAL TO ENSURE A BACKFLOW PREVENTER GETS INSTALLED ON WATER LINE ONCE IT ENTERS THE BUILDING.
- 8"x8" TEE W/ THRUST BLOCK. SEE VINEYARD CITY STANDARD DRAWING #18 AND SPECIFICATIONS.
- CONNECT TO EXISTING WATER LINE.
- CONNECT TO EXISTING SANITARY SEWER LINE.

EN SIGN

THE STANDARD IN ENGINEERING

SANDY

45 W 10000 S, Suite 500

Sandy, UT 84070

Phone: 801.255.0529

LAYTON

Phone: 801.547.1100

TOOELE

Phone: 435.843.3590

CEDAR CITY

Phone: 435.865.1453

RICHFIELD

Phone: 435.896.2983

WWW.ENSIGNENG.COM

FOR:

W77 ACQUISITIONS, LLC

300 N TRIUMPH BLVD, STE 100

LEHI, UTAH 84043

CONTACT:

NICK BLAYDEN

PHONE: 425-999-1523

LIVAWAY SUITES

327 N. GENEVA ROAD

VINEYARD, UTAH

REGISTERED PROFESSIONAL ENGINEER

5/14/2024

5150016-2202

BRADEN D. MORRIS

STATE OF UTAH

NO.

DATE

REVISION

UTILITY PLAN

PROJECT NUMBER

6435V.3

PRINT DATE

2024-05-09

PROJECT MANAGER

B. MORRIS

DESIGNED BY

P. HUNTER

C-400

811

Know what's below.
Call before you dig.


CALL BLUESTAKES
@ 811 AT LEAST 48 HOURS
PRIOR TO THE
COMMENCEMENT OF ANY
CONSTRUCTION.

BENCHMARK

NORTHEAST CORNER OF SECTION 17,
TOWNSHIP 6 SOUTH, RANGE 2 EAST
SALT LAKE BASE AND MERIDIAN

ELEV = 4650.50'

GENEVA ROAD

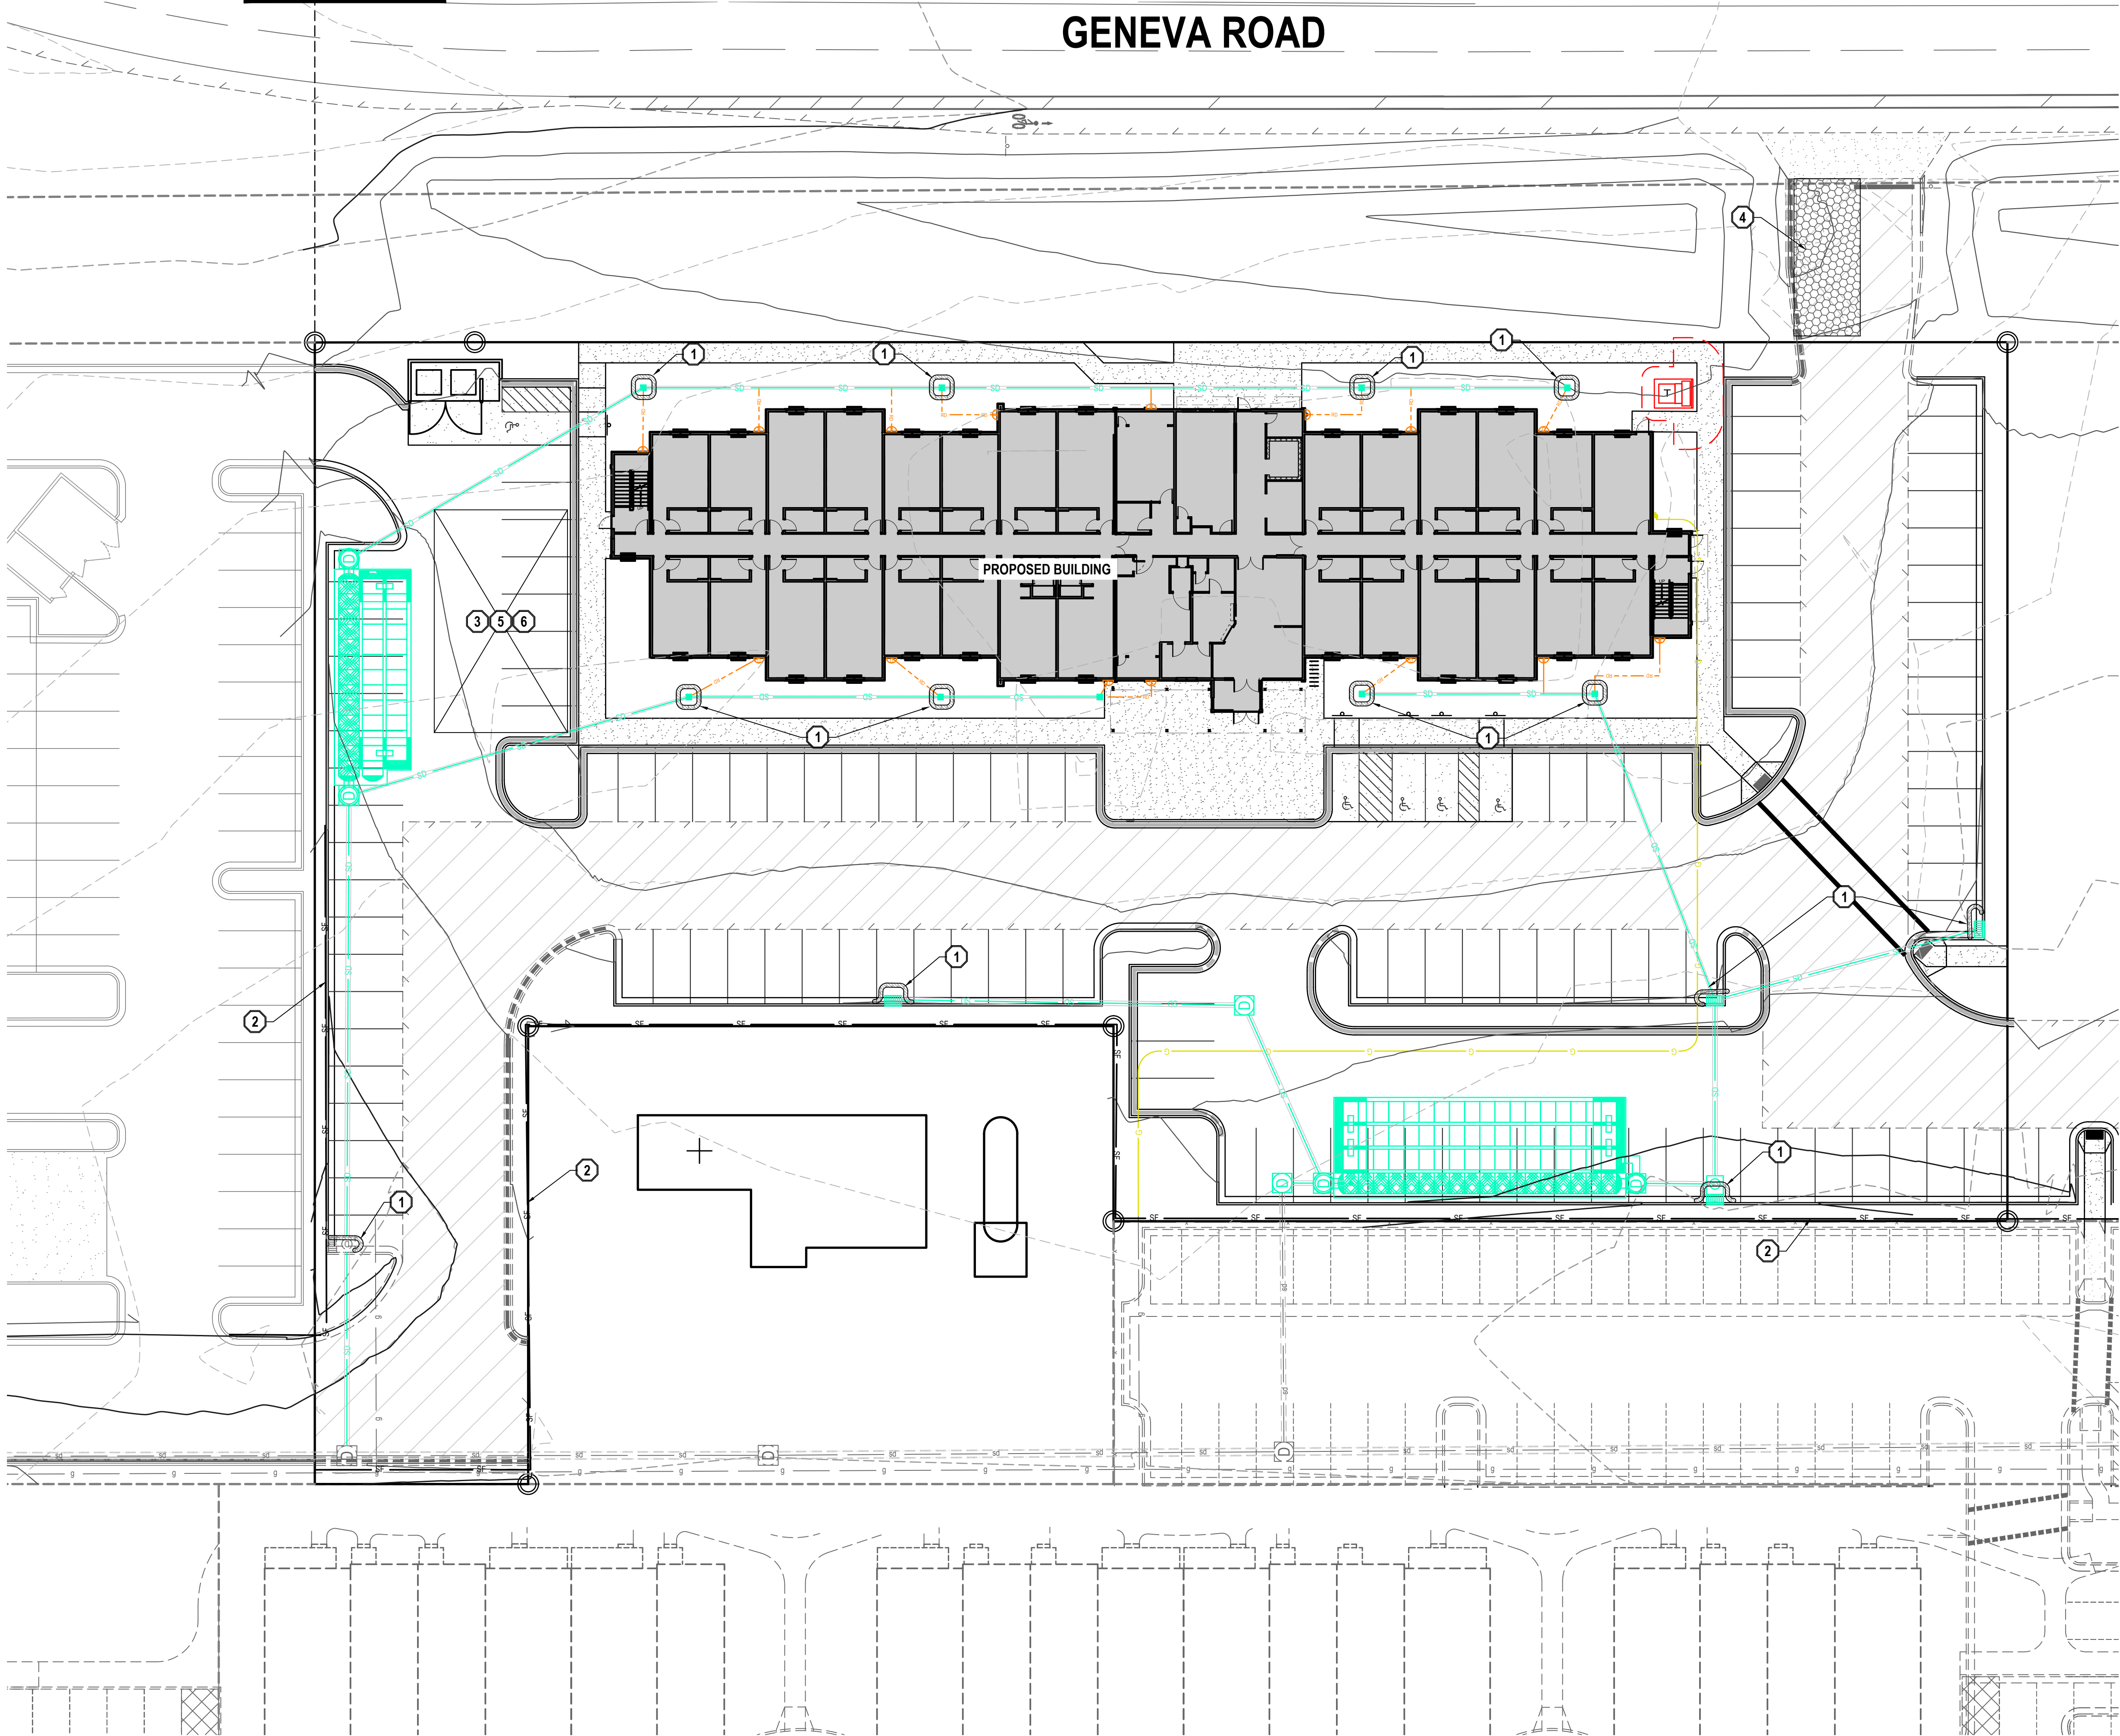

GENERAL NOTES

1. THIS PLAN IS DESIGNED AS A FIRST APPRAISAL OF NECESSARY MEANS TO PROTECT THE WATERS OF THE STATE FROM POTENTIAL POLLUTION. IT IS THE RESPONSIBILITY OF THE OWNER/OPERATOR TO ADD WARRANTED BEST MANAGEMENT PRACTICES (BMP'S) AS NECESSARY, MODIFY THOSE SHOWN AS APPROPRIATE, AND DELETE FROM THE PROJECT THOSE FOUND TO BE UNNECESSARY. FEDERAL AND STATE LAW ALLOWS THESE UPDATES TO BE MADE BY THE OWNER/OPERATOR ONSITE AND RECORDED BY THE OWNER/OPERATOR ON THE COPY OF THE SWPPP KEPT ONSITE.
2. DISTURBED LAND SHALL BE KEPT TO A MINIMUM. STABILIZATION MEASURES SHALL BE INITIATED AS SOON AS PRACTICABLE IN PORTIONS OF THE SITE WHERE CONSTRUCTION ACTIVITIES HAVE TEMPORARILY OR PERMANENTLY CEASED, BUT IN NO CASE MORE THAN 14 DAYS AFTER THE CONSTRUCTION ACTIVITY IN THAT PORTION OF THE SITE HAS TEMPORARILY OR PERMANENTLY CEASED. HOWEVER, WHERE CONSTRUCTION ACTIVITY ON A PORTION OF THE SITE IS TEMPORARILY CEASED, AND EARTH DISTURBING ACTIVITIES WILL BE RESUMED WITHIN 21 DAYS, TEMPORARY STABILIZATION MEASURES DO NOT HAVE TO BE INITIATED ON THAT PORTION OF THE SITE.
3. RESEED DISTURBED LAND WITH NATIVE GRASS MIXTURE WITHIN 14 CALENDAR DAYS OF ACHIEVEMENT OF FINISH GRADE TO STABILIZE SOILS IF LAND IS NOT TO BE RE-WORKED WITHIN 14 CALENDAR DAYS OF THE CESSATION OF CONSTRUCTION ACTIVITIES AT THAT LOCATION.
4. DETAILS SHOWN ARE TO BE EMPLOYED TO PROTECT RUNOFF AS APPROPRIATE DURING CONSTRUCTION. NOT ALL DETAILS ARE NECESSARY AT ALL PHASES OF THE PROJECT. IT SHALL BE THE RESPONSIBILITY OF THE OWNER/OPERATOR TO USE APPROPRIATE BEST MANAGEMENT PRACTICES AT THE APPROPRIATE PHASE OF CONSTRUCTION. SEE SWPPP FOR BMP IMPLEMENTATION SCHEDULE.
5. VARIOUS BEST MANAGEMENT PRACTICES HAVE BEEN SHOWN ON THE PLANS AT SUGGESTED LOCATIONS. THE CONTRACTOR MAY MOVE AND RECONFIGURE THESE BMP'S TO OTHER LOCATIONS IF PREFERRED, PROVIDED THE INTENT OF THE DESIGN IS PRESERVED.
6. NOT ALL POSSIBLE BMP'S HAVE BEEN SHOWN. THE CONTRACTOR IS RESPONSIBLE TO APPLY CORRECT MEASURES TO PREVENT THE POLLUTION OF STORM WATER PER PROJECT SWPPP.
7. A UPDES (UTAH POLLUTANT DISCHARGE ELIMINATION SYSTEM) PERMIT IS REQUIRED FOR ALL CONSTRUCTION ACTIVITIES 1 ACRE OR MORE.

SCOPE OF WORK:

PROVIDE, INSTALL AND/OR CONSTRUCT THE FOLLOWING PER THE SPECIFICATIONS GIVEN OR REFERENCED, THE DETAILS NOTED, AND/OR AS SHOWN ON THE CONSTRUCTION DRAWINGS.

- 1 INLET PROTECTION PER DETAIL 9/C-600.
- 2 SILT FENCE PER DETAIL 10/C-600.
- 3 PORTABLE TOILET PER DETAIL 11/C-600.
- 4 VEHICLE WASHDOWN AND STABILIZED CONSTRUCTION ENTRANCE PER DETAIL 12/C-600.
- 5 SUGGESTED TEMPORARY CONSTRUCTION SITE PARKING, STAGING, DUMPSTER, AND MATERIAL STORAGE AREA.
- 6 SUGGESTED STOCKPILE AREA.

EN SIGN

THE STANDARD IN ENGINEERING

SANDY

45 W 10000 S, Suite 500

Sandy, UT 84070

Phone: 801.255.0529

LAYTON

Phone: 801.547.1100

TOOELE

Phone: 435.843.3590

CEDAR CITY

Phone: 435.865.1453

RICHFIELD

Phone: 435.896.2983

WWW.ENSIGNENG.COM

FOR:

W77 AQUISITIONS, LLC

300 N TRIUMPH BLVD, STE 100

LEHI, UTAH 84043

CONTACT:

NICK BLAYDEN

PHONE: 425-999-1523

LIVAWAY SUITES

327 N. GENEVA ROAD
VINEYARD, UTAH

REGISTERED PROFESSIONAL ENGINEER

5/14/2024

5150016-2202

BRADEN D. MORRIS

STATE OF UTAH

NO.

DATE

REVISION

ERROSION CONTROL
PLAN

PROJECT NUMBER
6435V.3

PRINT DATE
2024-05-08

PROJECT MANAGER
B. MORRIS


DESIGNED BY
P. HUNTER

C-500

Page 15 of 34

ASPHALT NOTES

- ALL PAVING TO BE PLACED OVER PROPERLY PREPARED NATURAL SOILS AND/OR PROPERLY PREPARED EXISTING FILL SOILS AND PROPERLY COMPACTED STRUCTURAL FILL WHERE SPECIFIED.
- ALL STRUCTURAL FILL TO BE COMPACTED TO A MINIMUM OF 95% OF THE MAXIMUM DRY DENSITY AS DETERMINED BY THE AASHTO T-180 (D-1557) METHOD OF COMPACTION. LIFTS SHOULD NOT EXCEED 8" IN LOOSE THICKNESS.
- REMOVE SURFACE VEGETATION AND OTHER DELETERIOUS MATERIALS OVER THE ENTIRE SITE IN PREPARATION OF PROPOSED IMPROVEMENTS.
- SEE GEOTECHNICAL REPORT SECTION 13.0 FOR ASPHALT DESIGN INFORMATION.

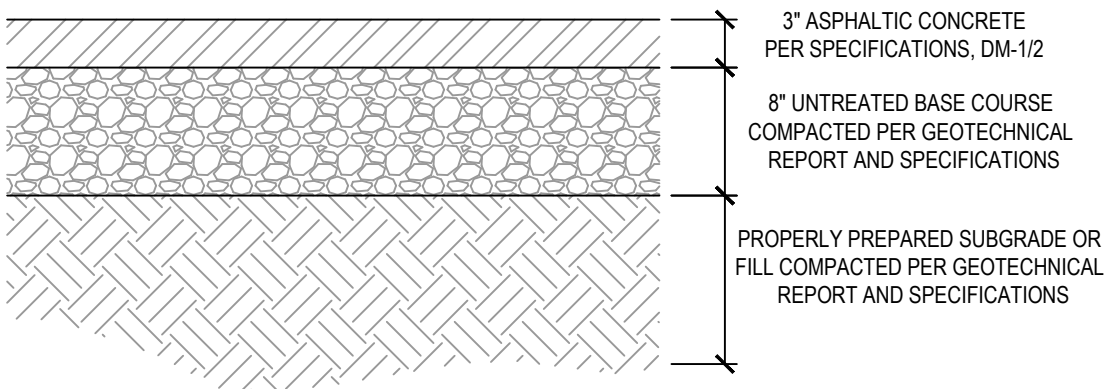


1 ASPHALT SECTION

SCALE: NONE

CONCRETE NOTES

- ALL STRUCTURAL FILL TO BE COMPACTED TO A MINIMUM OF 95% OF THE MAXIMUM DRY DENSITY AS DETERMINED BY THE AASHTO T-180 (D-1557) METHOD OF COMPACTION. LIFTS SHOULD NOT EXCEED 8" IN LOOSE THICKNESS.
- SEE GEOTECHNICAL REPORT SECTION 13.0 FOR CONCRETE PAVEMENT INFORMATION.

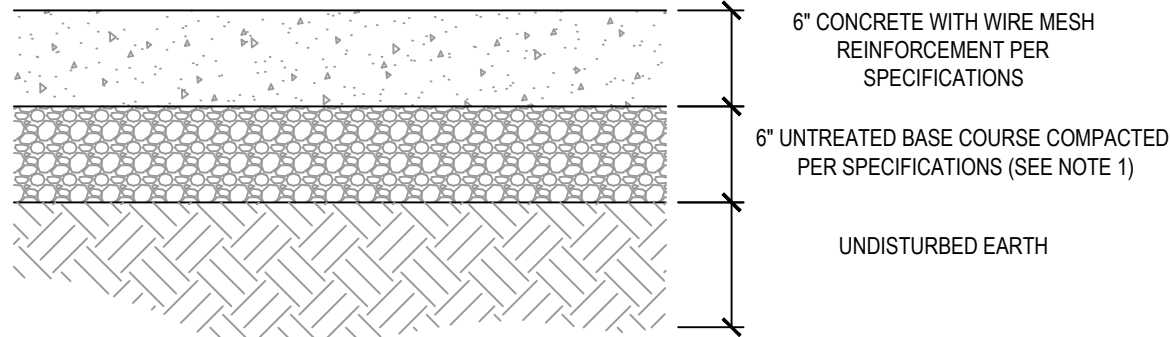


2 CONCRETE PAVEMENT SECTION

SCALE: NONE


NOTES:

- SIGNS TO BE CENTERED AT FRONT OF PARKING SPACE.
- HANDICAP PARKING LOGO, COLOR, HEIGHT, OF POLE, DIMENSIONS OF SIGN TO BE INSTALLED PER GOVERNMENTAL REQUIREMENTS.

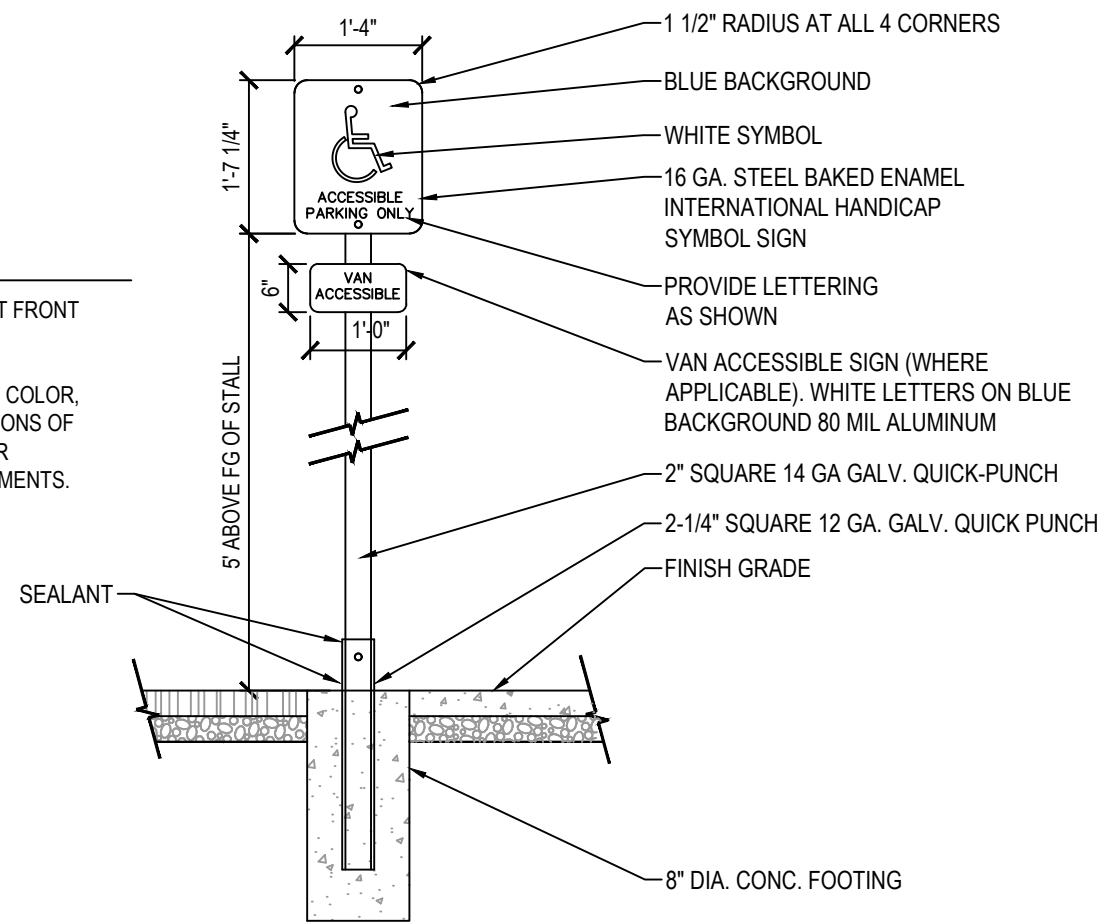

3 ACCESIBLE PARKING SIGN

SCALE: NONE

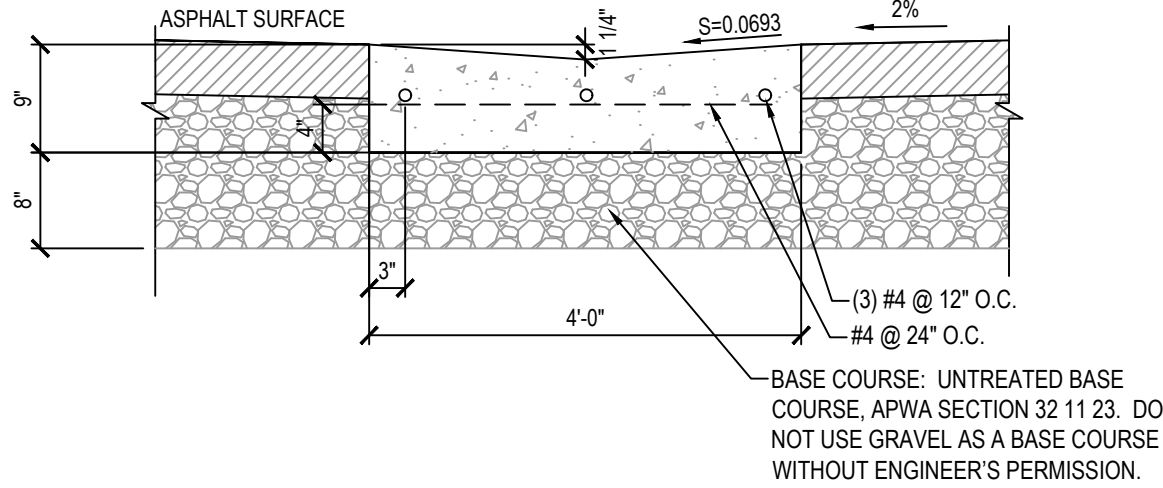


NOTE:

- CONSTRUCT PER NOTES AND SPECIFICATIONS ASSOCIATED WITH APWA STANDARD PLAN NO. 211.

4 4' WATERWAY

SCALE: NONE

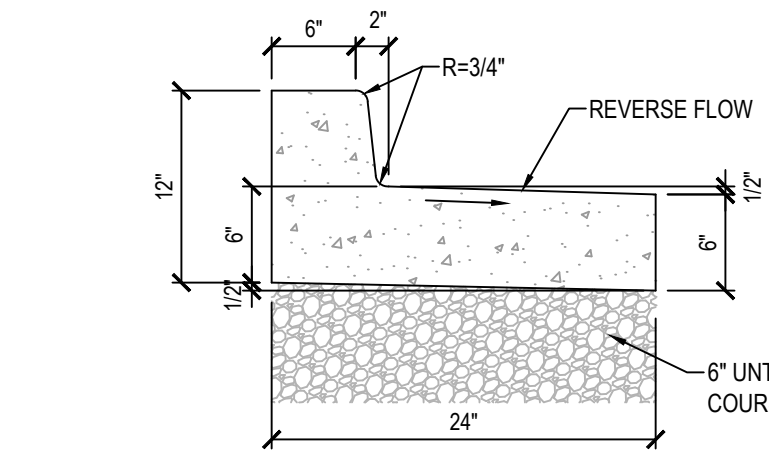


NOTE:

- CONSTRUCT PER NOTES AND SPECIFICATIONS ASSOCIATED WITH APWA STANDARD PLAN NO. 205.

5 24" REVERSE PAN CURB AND GUTTER

SCALE: NONE

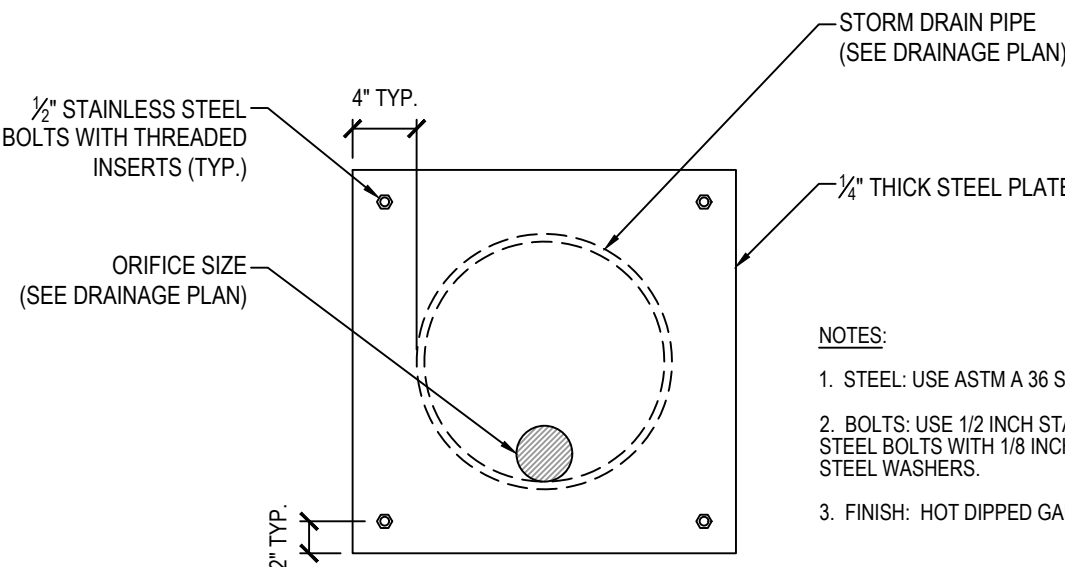


NOTES:

- STEEL: USE ASTM A 36 STEEL.
- BOLTS: USE 1/2 INCH STAINLESS STEEL BOLTS WITH 1/8 INCH STAINLESS STEEL WASHERS.
- FINISH: HOT DIPPED GALVANIZED.

6 ORIFICE PLATE

SCALE: NONE

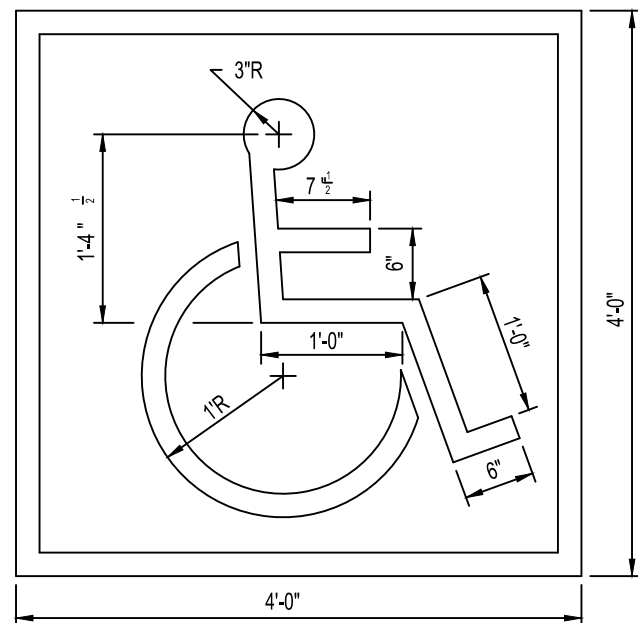


NOTES:

- INTERNATIONAL PICTOGRAPH SYMBOL WHITE FED. STD. 17875.
- 4" BORDER-WHITE FED. STD. 17875.
- BACKGROUND-BLUE FED. STD. 15180.

7 ACCESSIBLE STALL PAVEMENT MARKING


SCALE: NONE

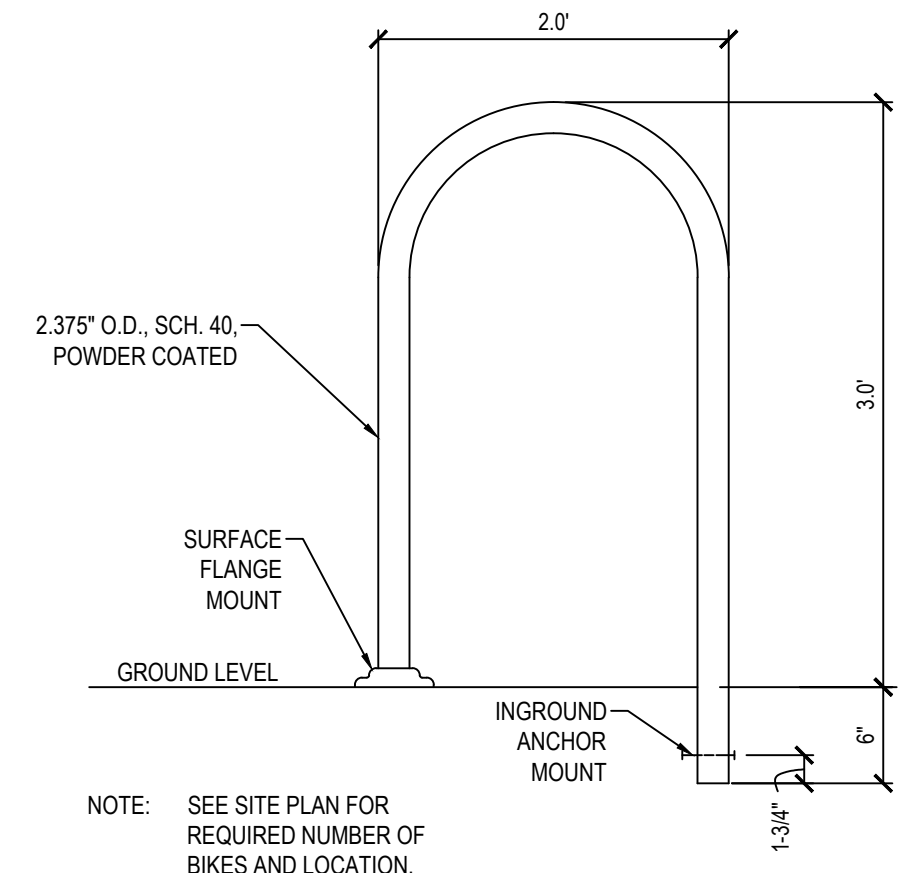

NOTE: SEE SITE PLAN FOR REQUIRED NUMBER OF BIKES AND LOCATION.

8 "U" BIKE RACK

SCALE: NONE

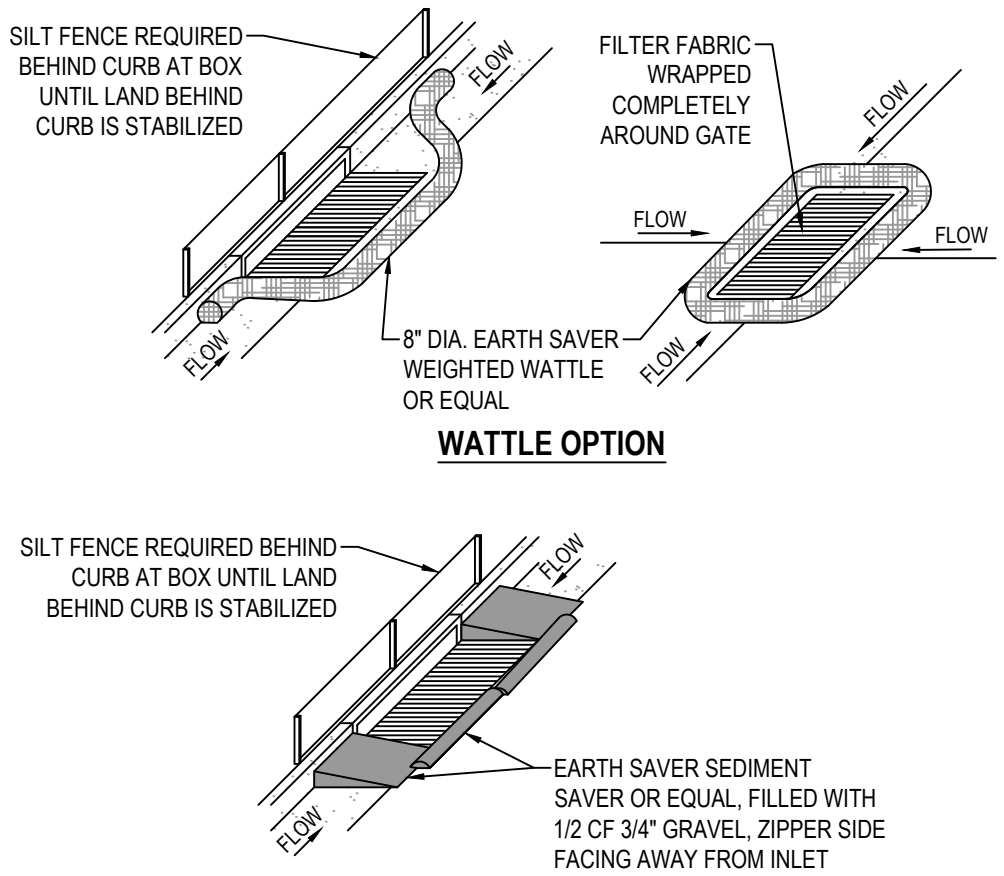


NOTES:

- PLACE WATTLES OR GRAVEL BAGS TIGHT AGAINST CURB TO PREVENT SEDIMENT-LADEN WATER FROM GETTING BETWEEN CURB AND WATTLEBAG.
- PLACE WATTLES OR GRAVEL BAGS SUCH THAT FLOW DOES NOT OVERTOP CURB OR ROAD CENTERLINE.
- INSPECT INLET PROTECTION AFTER EVERY LARGE STORM EVENT AND AT LEAST BI-WEEKLY, OR PER SWPPP REQUIREMENTS, WHICHEVER IS MORE STRINGENT, TO ENSURE THAT SEDIMENT CONTROL IS MEETING ITS DESIGN INTENT. MAINTAIN AND/OR REPLACE AS NEEDED.
- REMOVE SEDIMENT ACCUMULATED WHEN IT REACHES 50% OF GRAVEL BAG OR WATTLE HEIGHT.
- CONTRACTOR MAY SUBMIT AN ALTERNATIVE METHOD OF INLET PROTECTION. THE ALTERNATIVE METHOD SHALL BE APPROVED BY THE CITY INSPECTOR AND THE ENGINEER OF RECORD.
- BEFORE PLACEMENT OF CURB, STABILIZATION OF LAND BEHIND CURB, AND/OR PAVING, MAINTAIN TOP OF INLET AT 6" ABOVE GRADE, AND SURROUND WITH SILT FENCE FOR SEDIMENTATION AROUND BOX. MAINTAIN SILT FENCE BEHIND BOX UNTIL LAND BEHIND CURB IS STABILIZED.

9 SAG INLET PROTECTION

SCALE: NONE

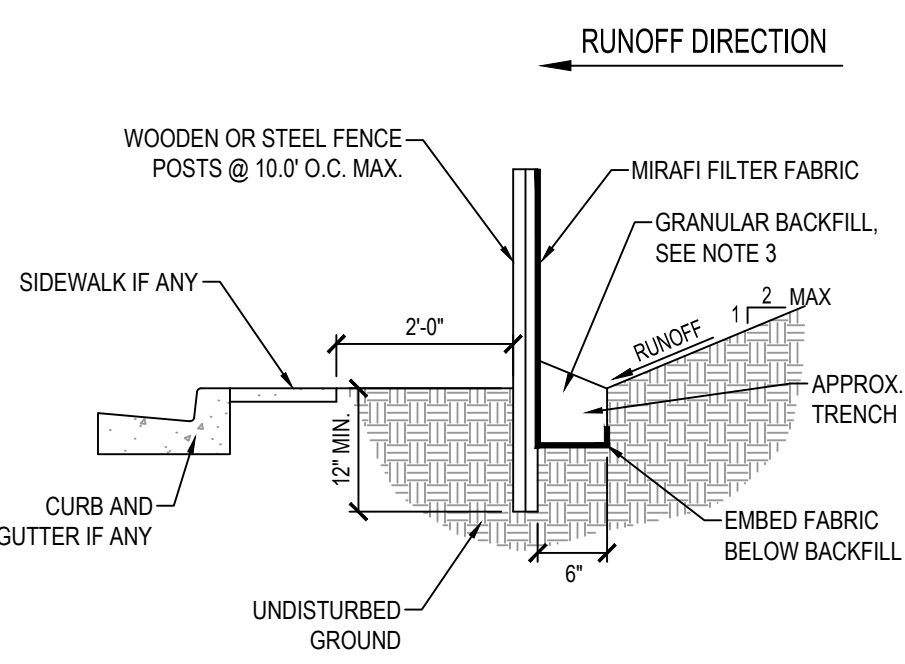


NOTES:

- EXCAVATE 6"x6" TRENCH ALONG LIMITS OF DISTURBANCE AS SHOWN ON CONSTRUCTION DRAWINGS. POSTS SHALL BE POSITIONED ON DOWNSTREAM SIDE OF FENCE. LAY TOE-IN FABRIC FLAP IN BOTTOM OF TRENCH. BACKFILL TRENCH WITH FREE DRAINING GRANULAR MATERIAL. COMPACT TRENCH TO SATISFACTION OF THE ENGINEER OF RECORD.
- SILT FENCE GEOTEXTILE SHALL MEET AASHTO M288-92 REQUIREMENTS. REMOVE & DISPOSE OF SEDIMENT WHEN ACCUMULATION IS 50% OF EXPOSED FENCE HEIGHT.
- 10' MAX. SPACING BETWEEN STAKES.
- SILT FENCES SHALL BE INSTALLED ALONG CONTOURS, NOT UP AND DOWN SLOPES, WITH 10' OVERLAP AT BREAKS.


10 TEMPORARY SILT FENCE

SCALE: NONE

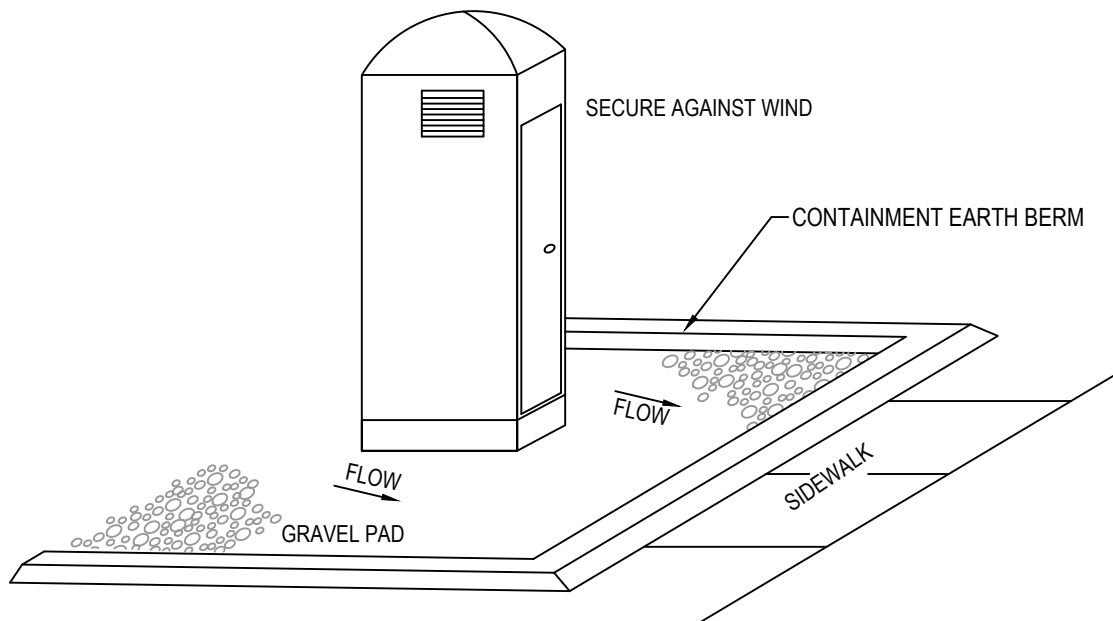

11 PORTABLE TOILET

SCALE: NONE

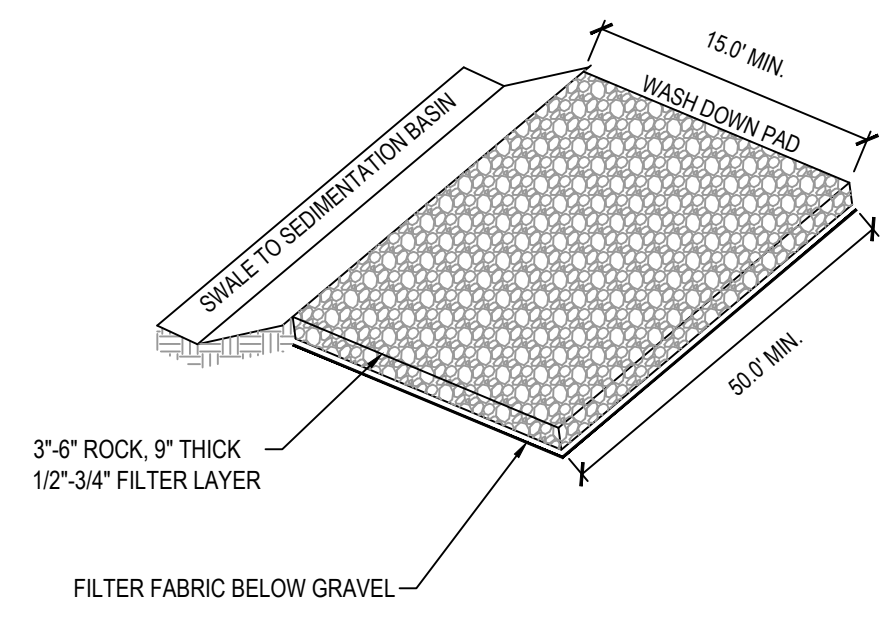

NOTE:

- PLACE SIGN ADJACENT TO ENTRANCE - CONSTRUCTION TRAFFIC ONLY - ALL CONSTRUCTION TRAFFIC SHALL ENTER AND EXIT SITE AT THIS LOCATION

12 STABILIZED CONSTRUCTION ENTRANCE

SCALE: NONE



SANDY
45 W 10000 S, Suite 500
Sandy, UT 84070
Phone: 801.255.0529

LAYTON
Phone: 801.547.1100

TOOELE
Phone: 435.843.3590

CEDAR CITY
Phone: 435.865.1453

RICHFIELD
Phone: 435.896.2983


WWW.ENSIGNENG.COM

FOR:
W77 AGISITIONS, LLC
300 N TRIUMPH BLVD, STE 100
LEHI, UTAH 84043

CONTACT:
NICK BLAYDEN
PHONE: 425-999-1523

LIVAWAY SUITES

327 N. GENEVA ROAD
VINEYARD, UTAH



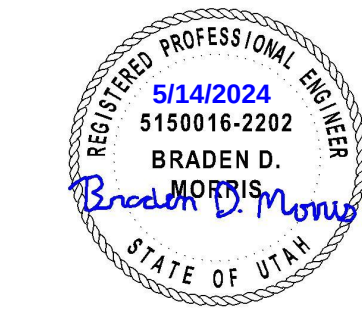



NO. DATE REVISION

DETAILS

PROJECT NUMBER
6435V.3
PRINT DATE
2024-05-08
PROJECT MANAGER
B. MORRIS
DESIGNED BY
P. HUNTER

C-600

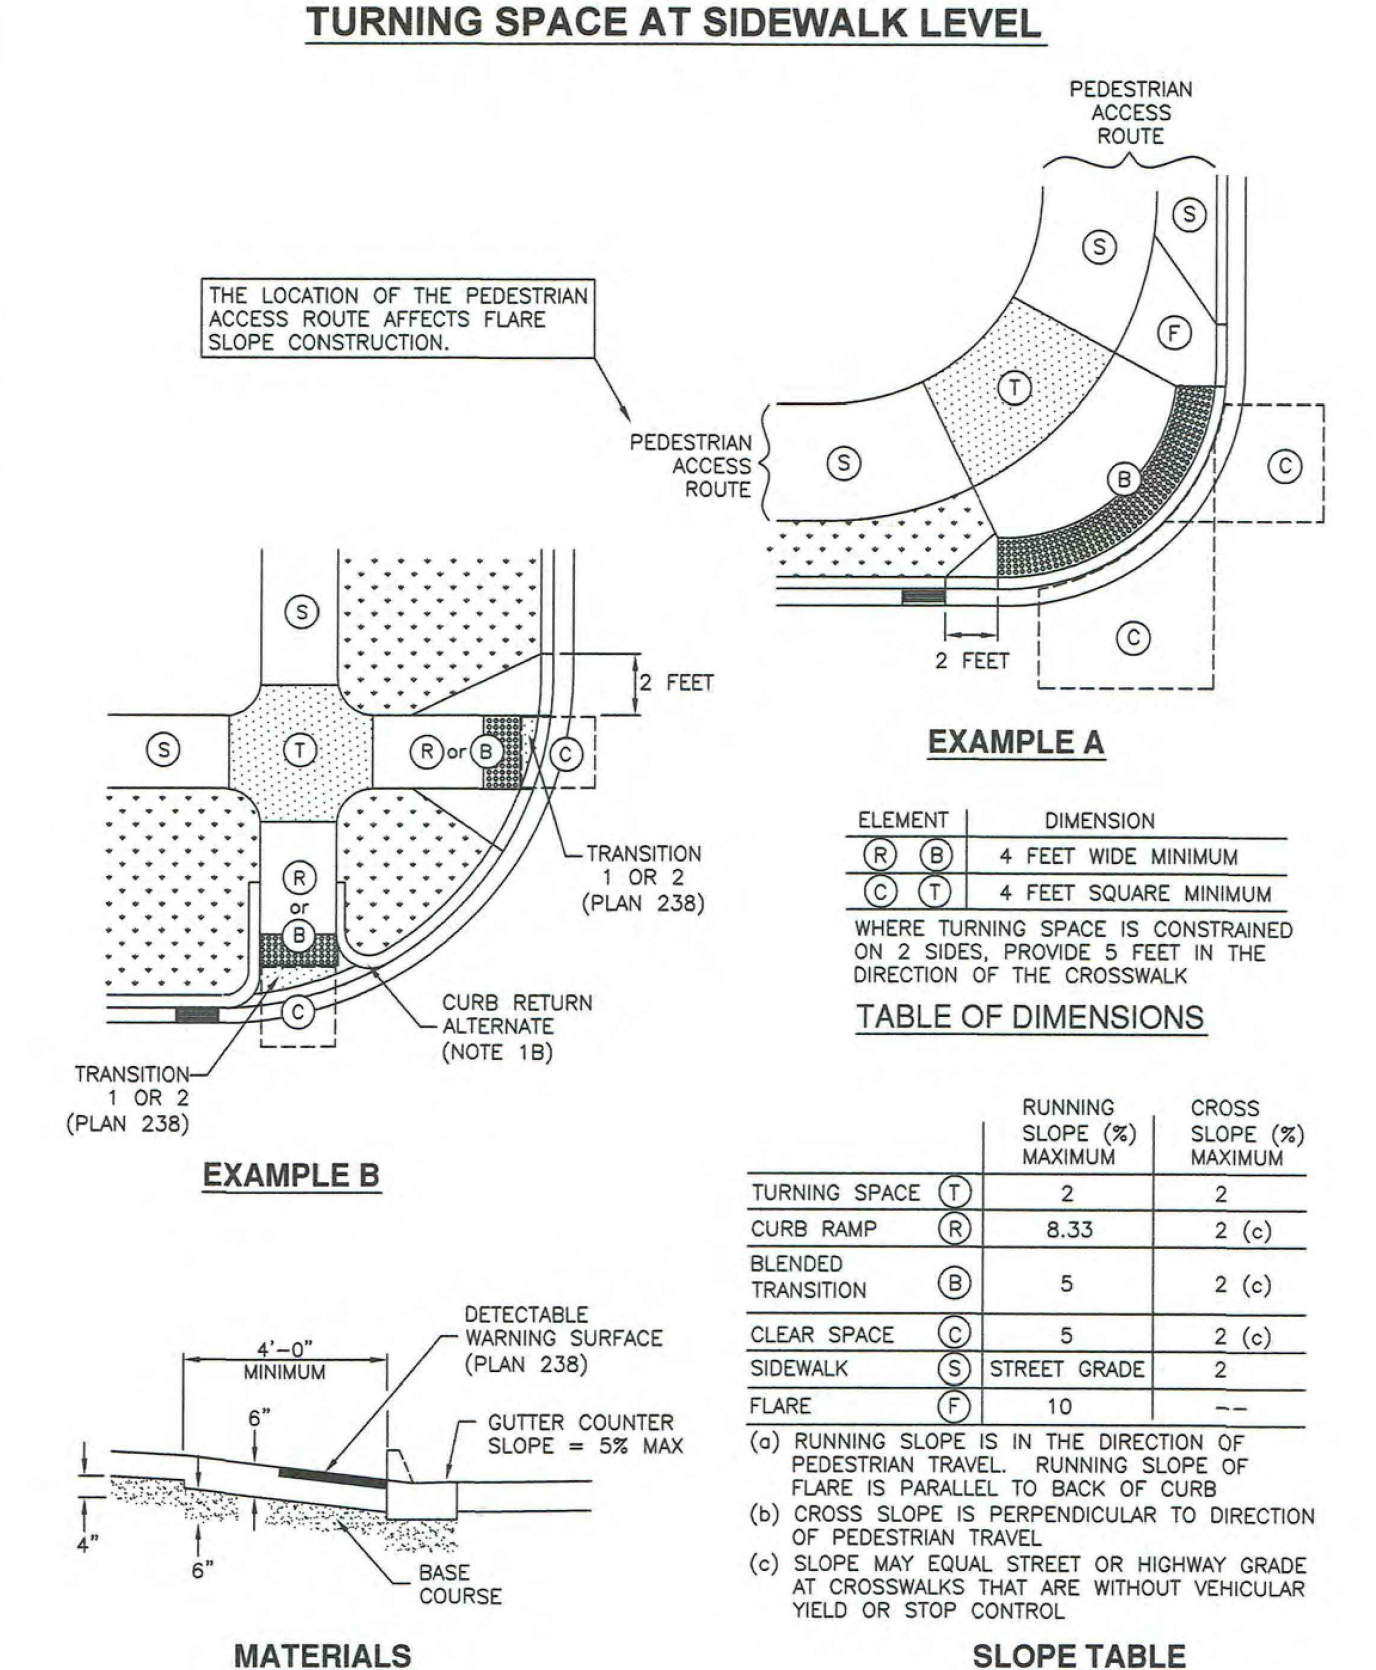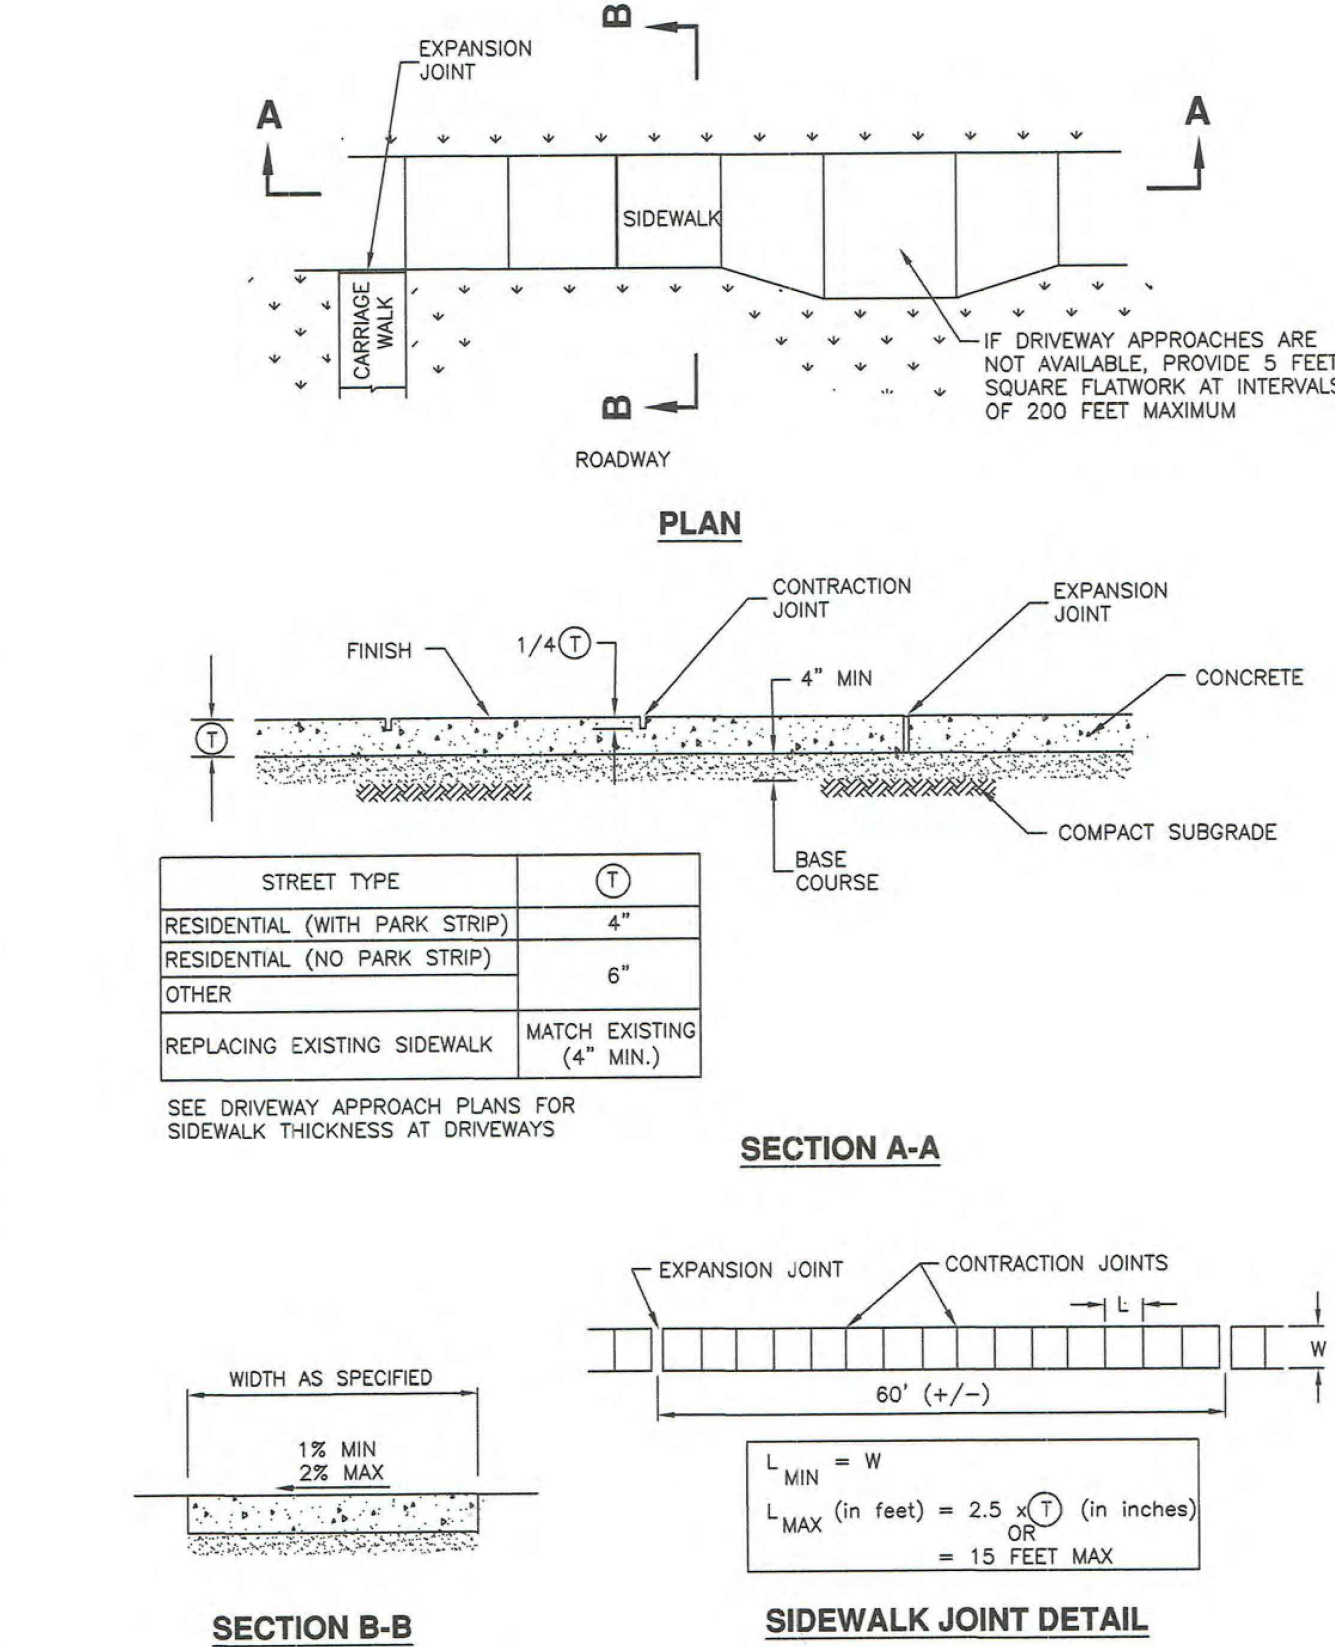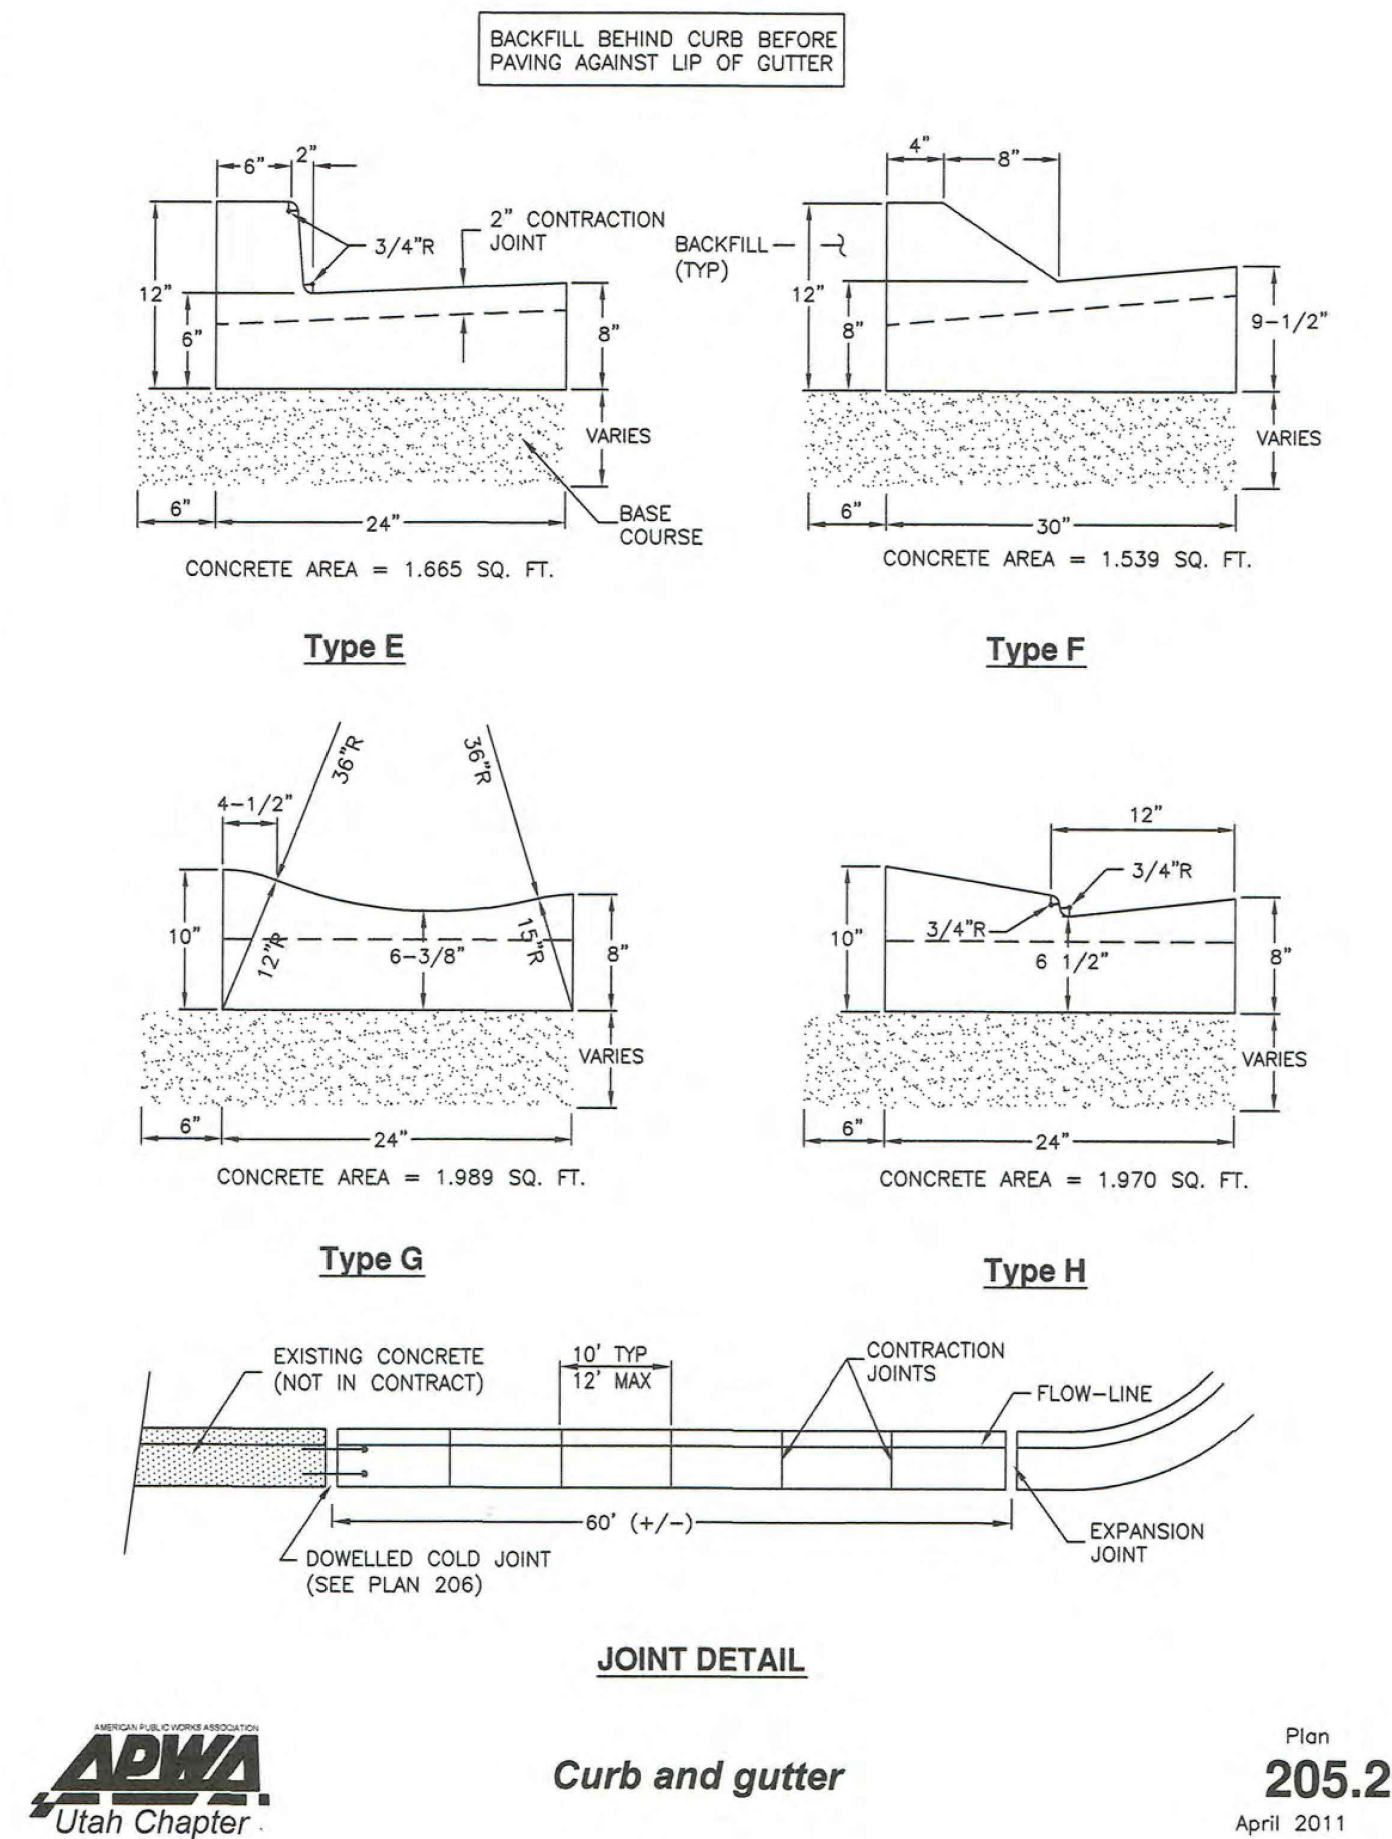

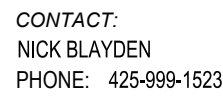

3327 N. GENEVA ROAD
VINEYARD, UTAH



C-603

CULTEC
StormGenie

www.cultec.com

1 of 2

CULTEC
Submarine Management Systems

P.O. Box 260
878 Federal Road
Brookfield, CT 06804
www.cultec.com

PH: 1203/ 775-4416
PH: 1203/ 4-CULTEC
storming@cultec.com

 **CULTEC**

© 2000 Cultec Inc. All rights reserved. Cultec, the Cultec logo, and the Cultec wave symbol are trademarks of Cultec Inc. in the U.S. and other countries. All other trademarks are the property of their respective owners. Reproduction of this advertisement without the written permission of Cultec Inc. is prohibited. Cultec Inc. is not responsible for the content or use of any information published herein. 

811


Know what's below.
Call before you dig.

CALL BLUESTAKES
@ 811 AT LEAST 48 HOURS
PRIOR TO THE
COMMENCEMENT OF ANY
CONSTRUCTION.

BENCHMARK

NORTHEAST CORNER OF SECTION 17,
TOWNSHIP 6 SOUTH, RANGE 2 EAST
SALT LAKE BASE AND MERIDIAN

ELEV = 4650.50'

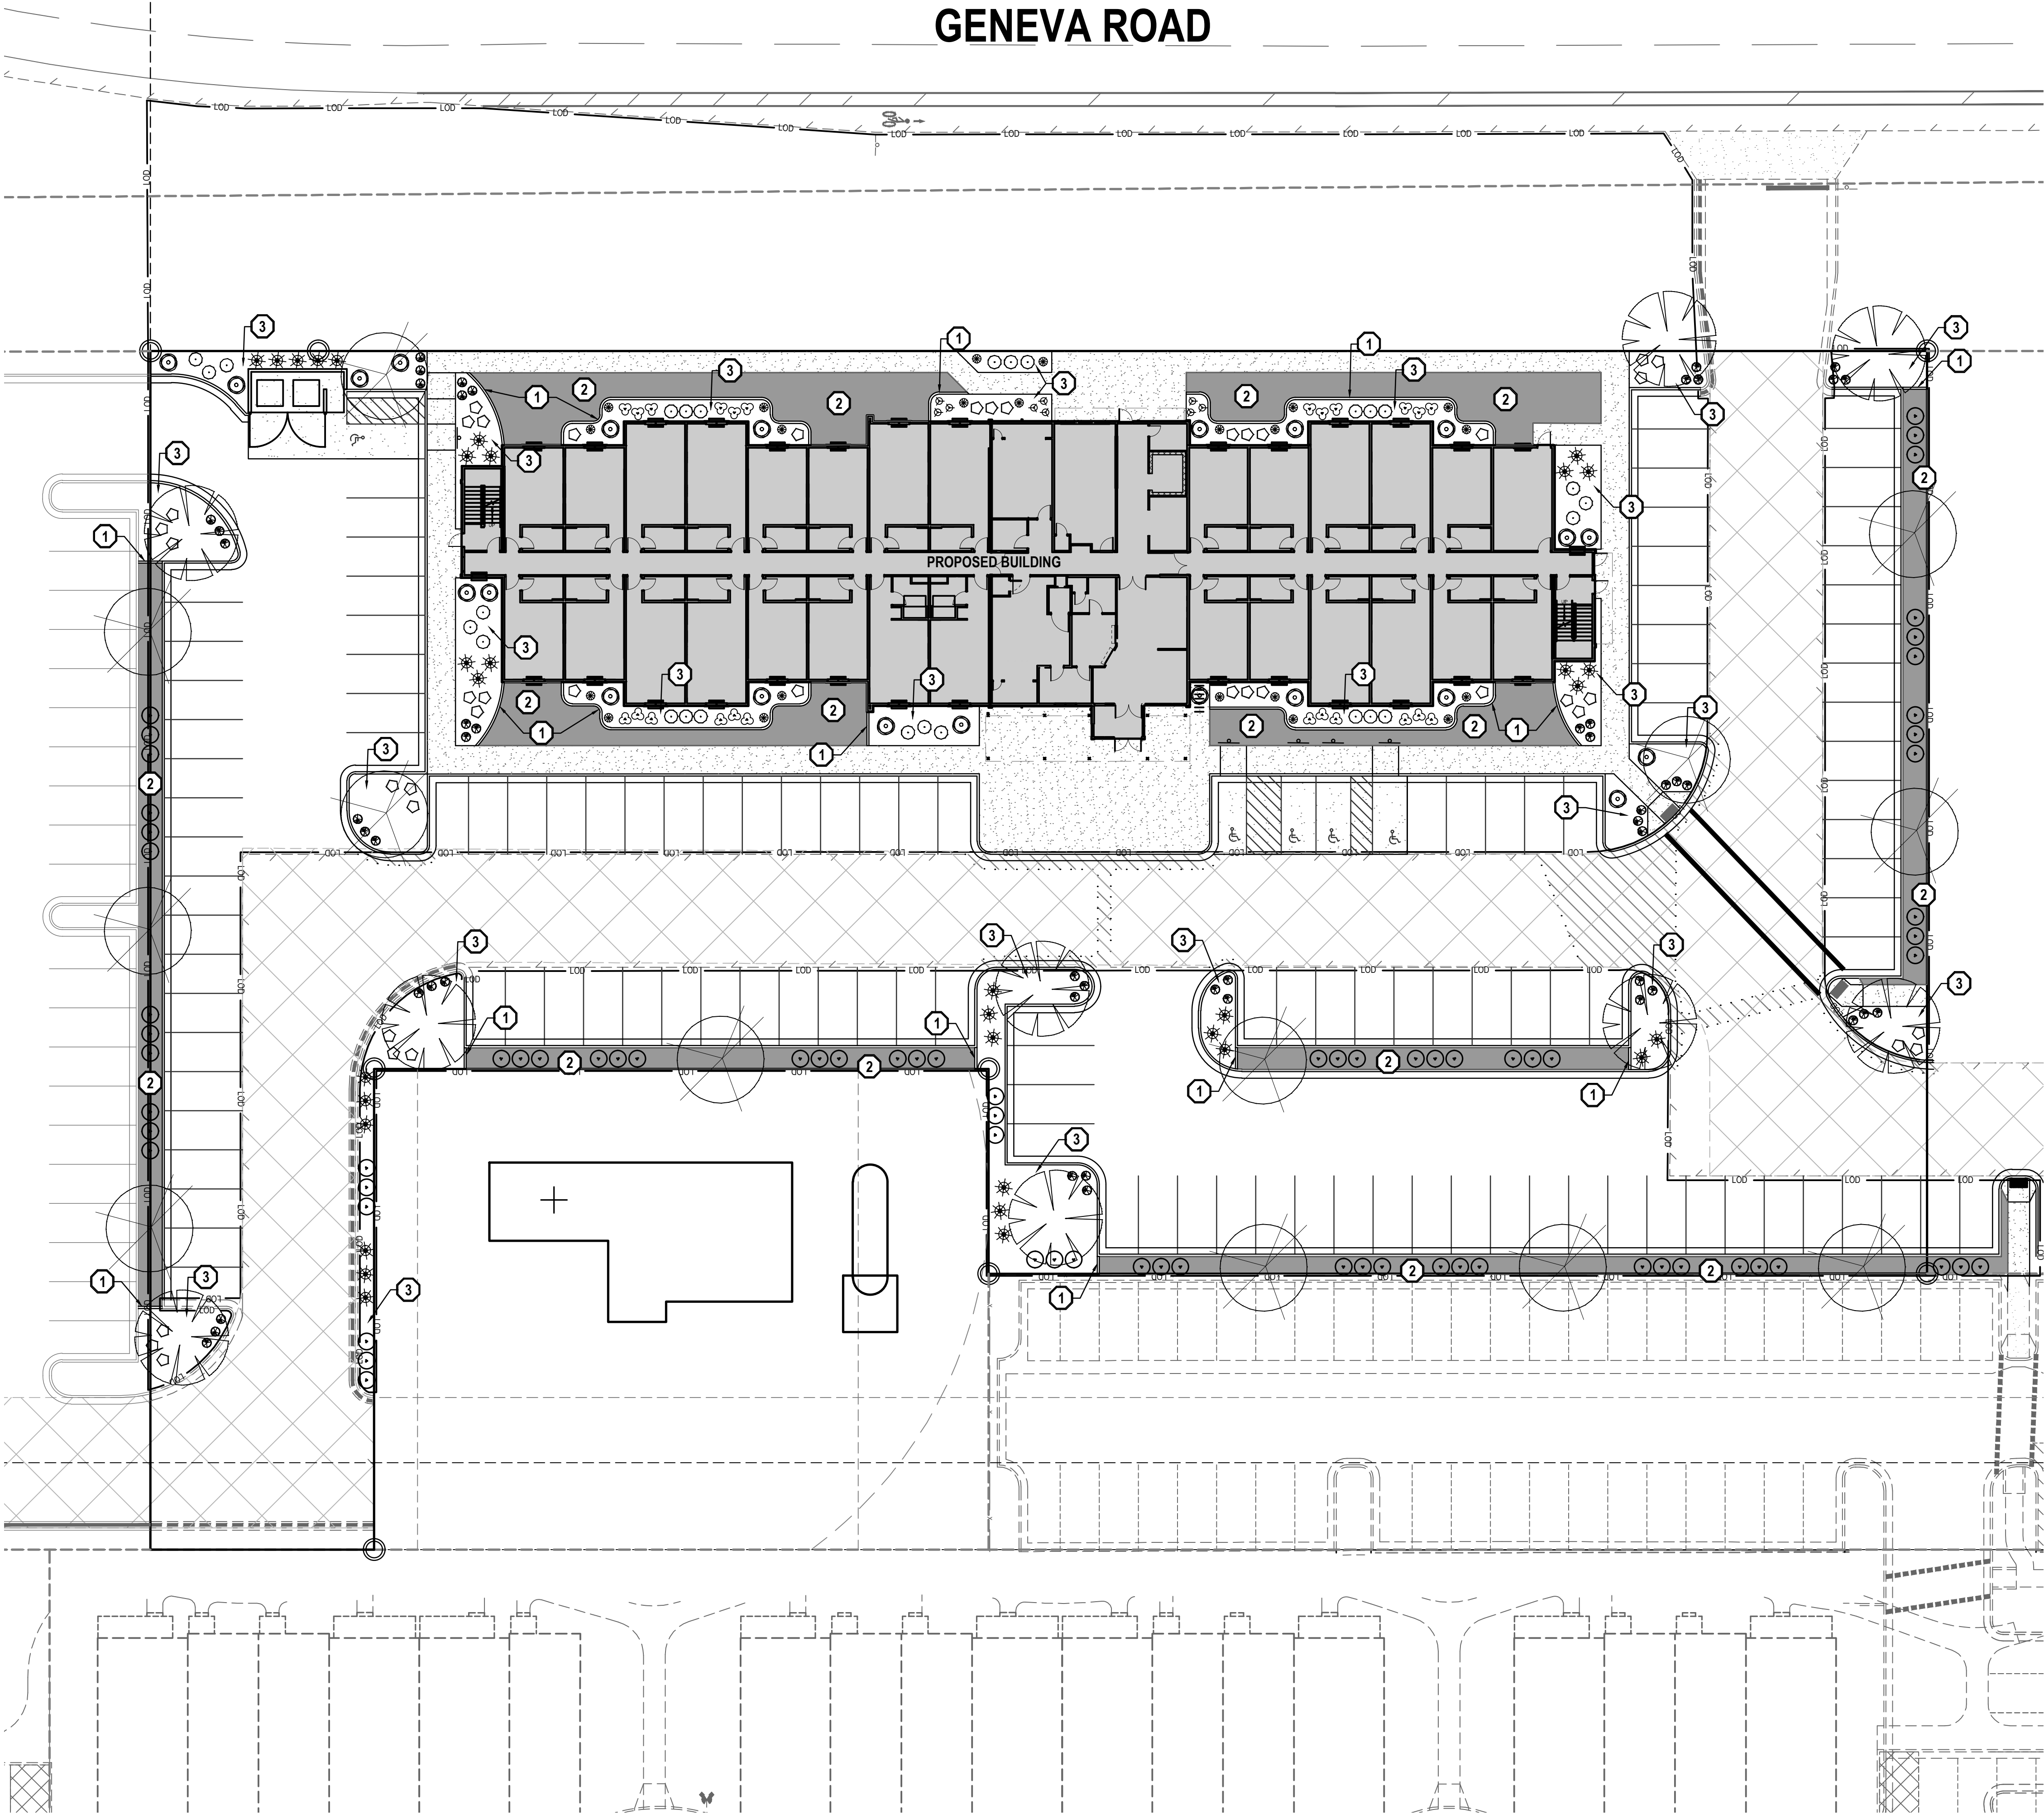

Landscape

Trees				
Qty	Symbol	Common Name	Botanical Name	Plant Size
13		Eastern Redbud	Cercis canadensis	2" Cal.
9		Japanese Zelkova	Zelkova serrata	2" Cal.

Shrubs

Qty	Symbol	Common Name	Botanical Name	Plant Size
27		Barberry, 'Crimson Pygmy'	Berberis thunbergii atropurpurea nana	5 Gallon
22		Compact Oregon Grape	Mahonia compacta	5 Gallon
42		Cinquefoil	Potentilla fruticosa 'Abbotswood'	5 Gallon
75		Winged Euonymus	Euonymus alatus 'Grove's Compactus'	5 Gallon
34		Pine, Mugo	Pinus mugo 'Compacta'	5 Gallon
51		Fountain Grass	Pennisetum setaceum	1 Gallon

Annuals-Perennials

Qty	Symbol	Common Name	Botanical Name	Plant Size
12		Daylily	Hemerocallis	1 Gallon
24		Black-Eyed Susan	Rudbeckia hirta	1 Gallon
22		Rockrose	Helianthemum nummularium	1 Gallon

- 1

Install 6" Concrete Edging
- 2

Install 4"-8" River Rock Cobble over weed barrier
- 3

Install 4" deep bark mulch over weed barrier

THE STANDARD IN ENGINEERING

SANDY

45 W 10000 S, Suite 500
Sandy, UT 84070
Phone: 801.255.0529

LAYTON

Phone: 801.547.1100

TOOELE

Phone: 435.843.3590

CEDAR CITY

Phone: 435.865.1453

RICHFIELD

Phone: 435.896.2983

WWW.ENSGNENG.COM

FOR:

W77 AQUISITIONS, LLC
300 N TRIUMPH BLVD, STE 100
LEHI, UTAH 84043

CONTACT:

NICK BLAYDEN
PHONE: 425-999-1523

LIVAWAY SUITES

327 N. GENEVA ROAD
VINEYARD, UTAH

NO. DATE REVISION

LANDSCAPE PLAN

PROJECT NUMBER
6435V.3

PRINT DATE
2024-05-09

PROJECT MANAGER
B. MORRIS

DESIGNED BY
P. HUNTER

L-100


811

Know what's below.
Call before you dig.

CALL BLUESTAKES
@ 811 AT LEAST 48 HOURS
PRIOR TO THE
COMMENCEMENT OF ANY
CONSTRUCTION.

BENCHMARK


NORTHEAST CORNER OF SECTION 17,
TOWNSHIP 6 SOUTH, RANGE 2 EAST
SALT LAKE BASE AND MERIDIAN
ELEV = 4650.50'

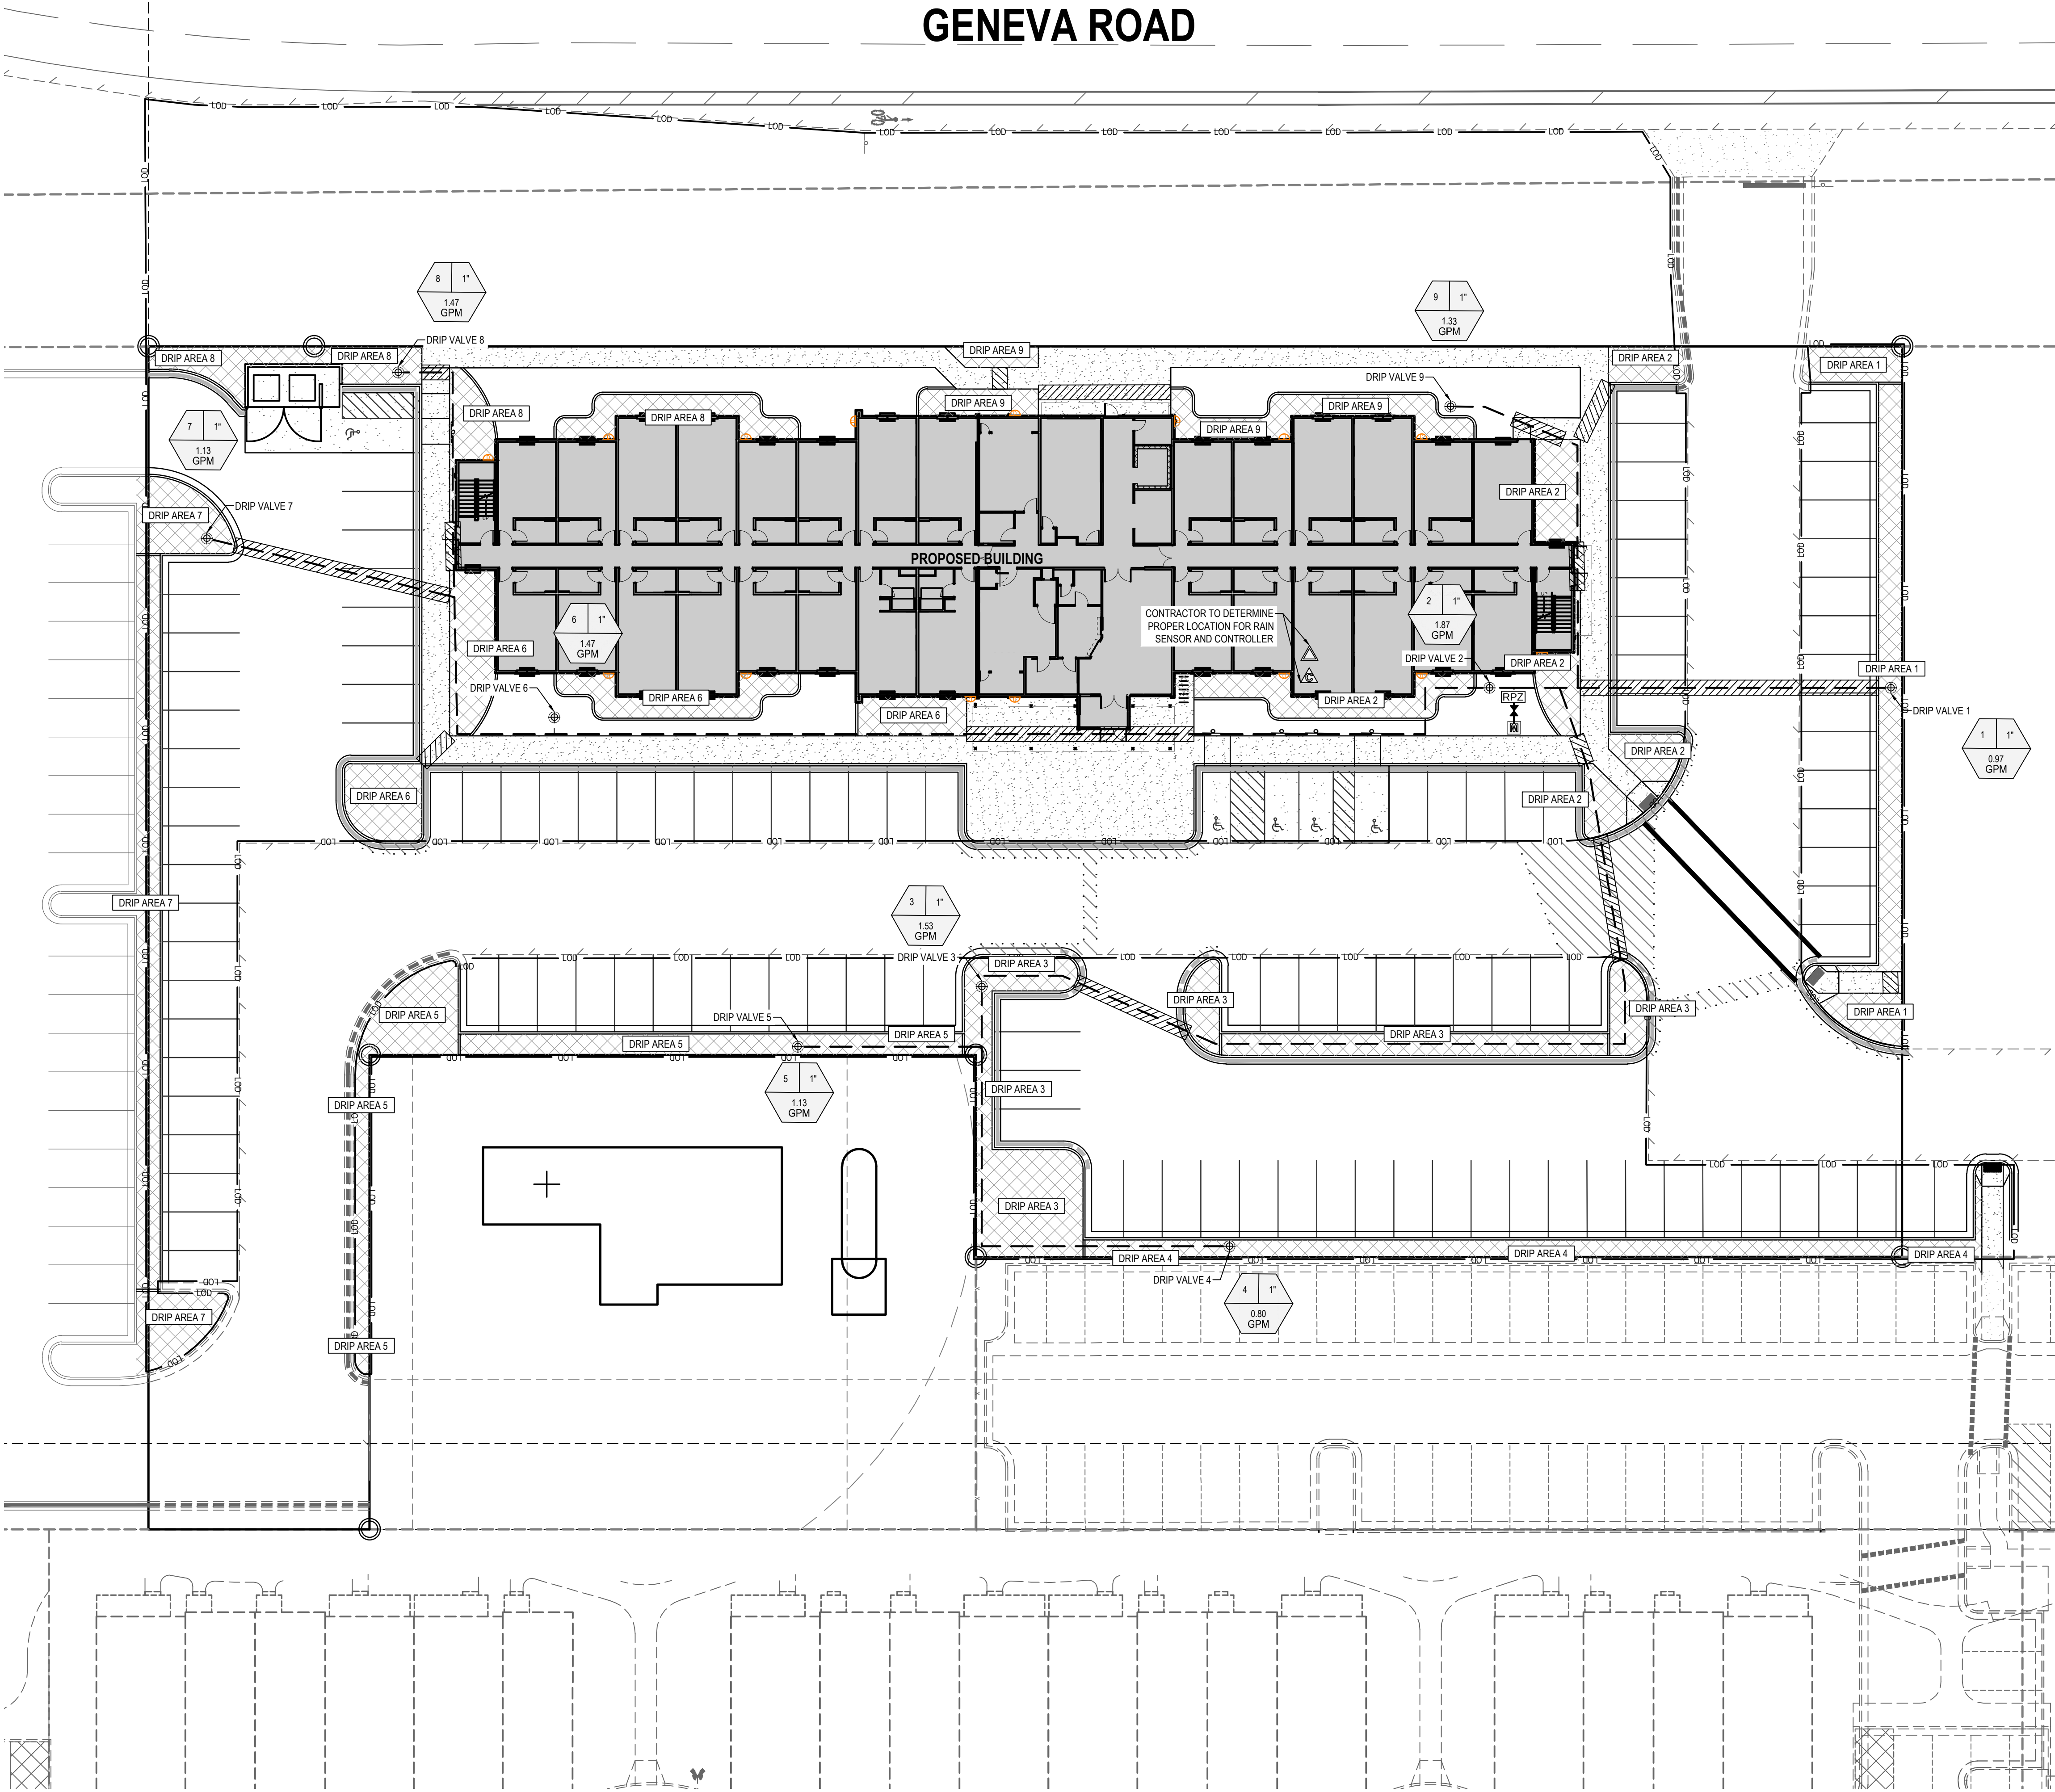

Irrigation		
Qty	Symbol	Description
9		Rain Bird X CZ-100 COM
		Pipe Sleeve - 2x Pipe Diameter
		Mainline - Schedule 40 PVC
1		1 inch meter
1		Rain Bird RSD-BEX Rain Sensor
1		Rain Bird ESP-LX Plus Controller
1		Mueller 1" Brass Stop and Waste
1		RPZ Backflow Prevention Device
		Rain Bird XBS Black Stripe Tubing with Rain Bird XB-10 Emitters*

*Install 2 emitters per shrub, 4 emitters per tree
** NOTES **
THIS IRRIGATION SYSTEM WAS DESIGNED AT AND 60 (WORKING) PSI AT THE POINT OF CONNECTION. IF THESE MINIMUM REQUIREMENTS CAN NOT BE MET, PLEASE CONTACT THE DESIGNER. **THIS PLAN WAS DRAWN FOR GRAPHIC CLARITY ONLY.** PLEASE PLACE ALL MAINLINE AND LATERAL LINES IN ADJACENT LANDSCAPE AREAS. SOME FIELD MODIFICATIONS MAY BE NEEDED TO AVOID ON SITE OBSTRUCTIONS.

COORDINATE IRRIGATION CONTROLLER WITH OWNERS'S FACILITY OPERATION DEPARTMENT.

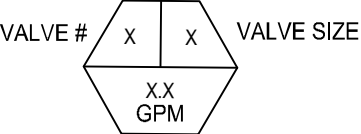

EN SIGN

THE STANDARD IN ENGINEERING

SANDY

45 W 10000 S, Suite 500
Sandy, UT 84070
Phone: 801.255.0529

LAYTON

Phone: 801.547.1100

TOOELE

Phone: 435.843.3590

CEDAR CITY

Phone: 435.865.1453

RICHFIELD

Phone: 435.896.2983

WWW.ENSIGNENG.COM

FOR:
W77 AQUISITIONS, LLC
300 N TRIUMPH BLVD, STE 100
LEHI, UTAH 84043

CONTACT:
NICK BLAYDEN
PHONE: 425-999-1523


LIVAWAY SUITES
327 N. GENEVA ROAD
VINEYARD, UTAH

NO. DATE REVISION


IRRIGATION PLAN

PROJECT NUMBER
6435V.3
PROJECT MANAGER
B. MORRIS
PRINT DATE
2024-05-09
DESIGNED BY
P. HUNTER


L-200

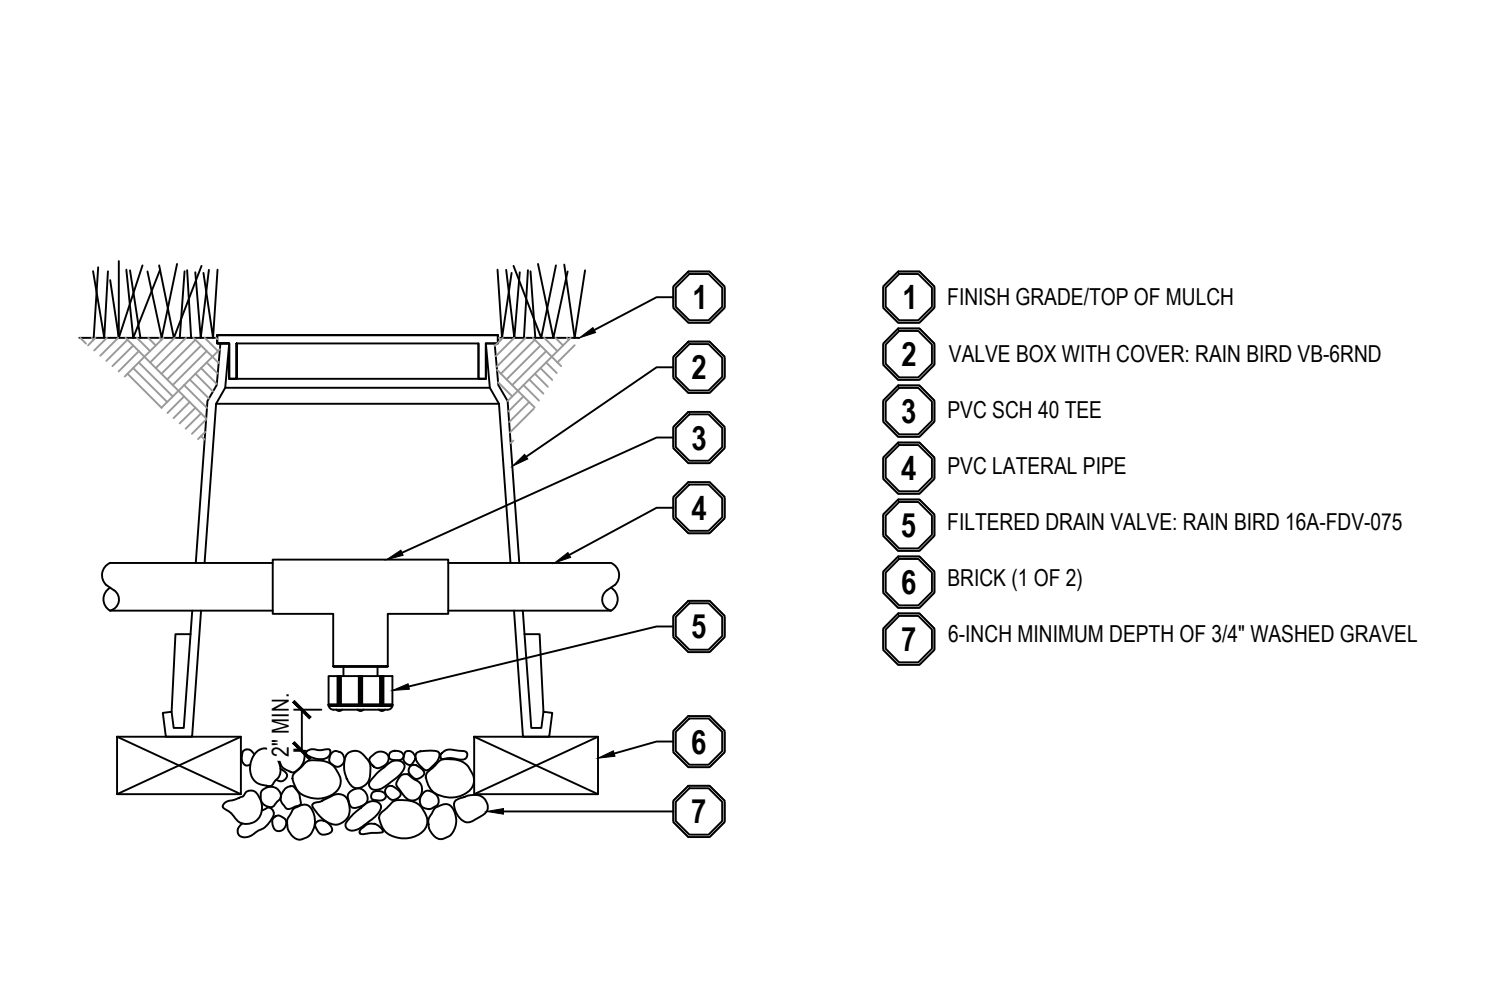

13 LATERAL LINE DRAIN VALVE DETAIL SCALE: NONE

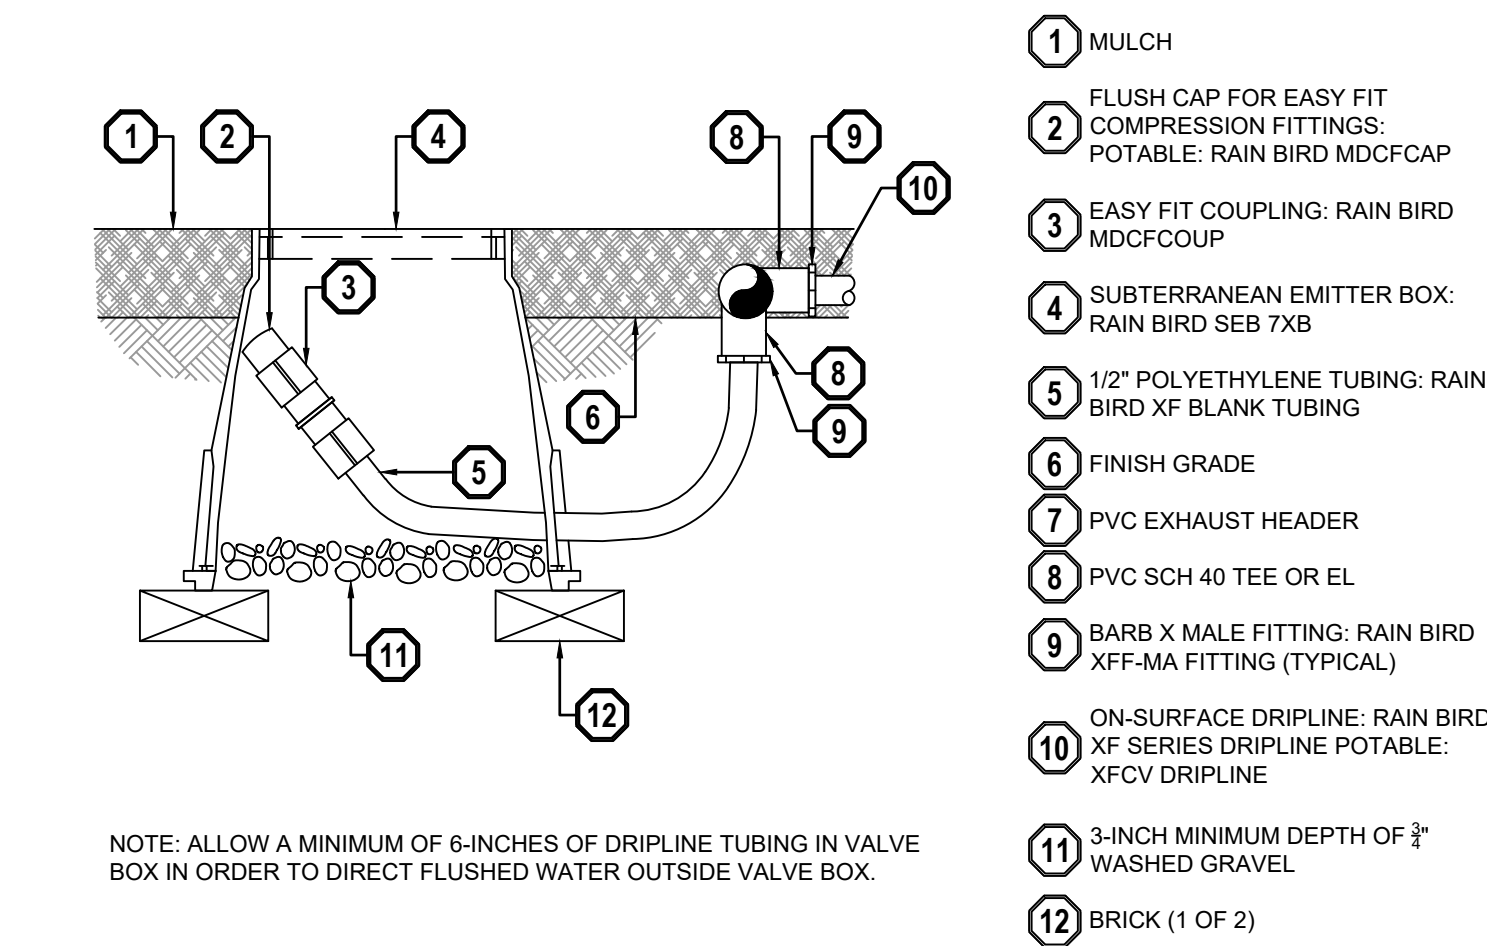


14 ON-SURFACE DRIPLINE FLUSH POINT DETAIL SCALE: NONE

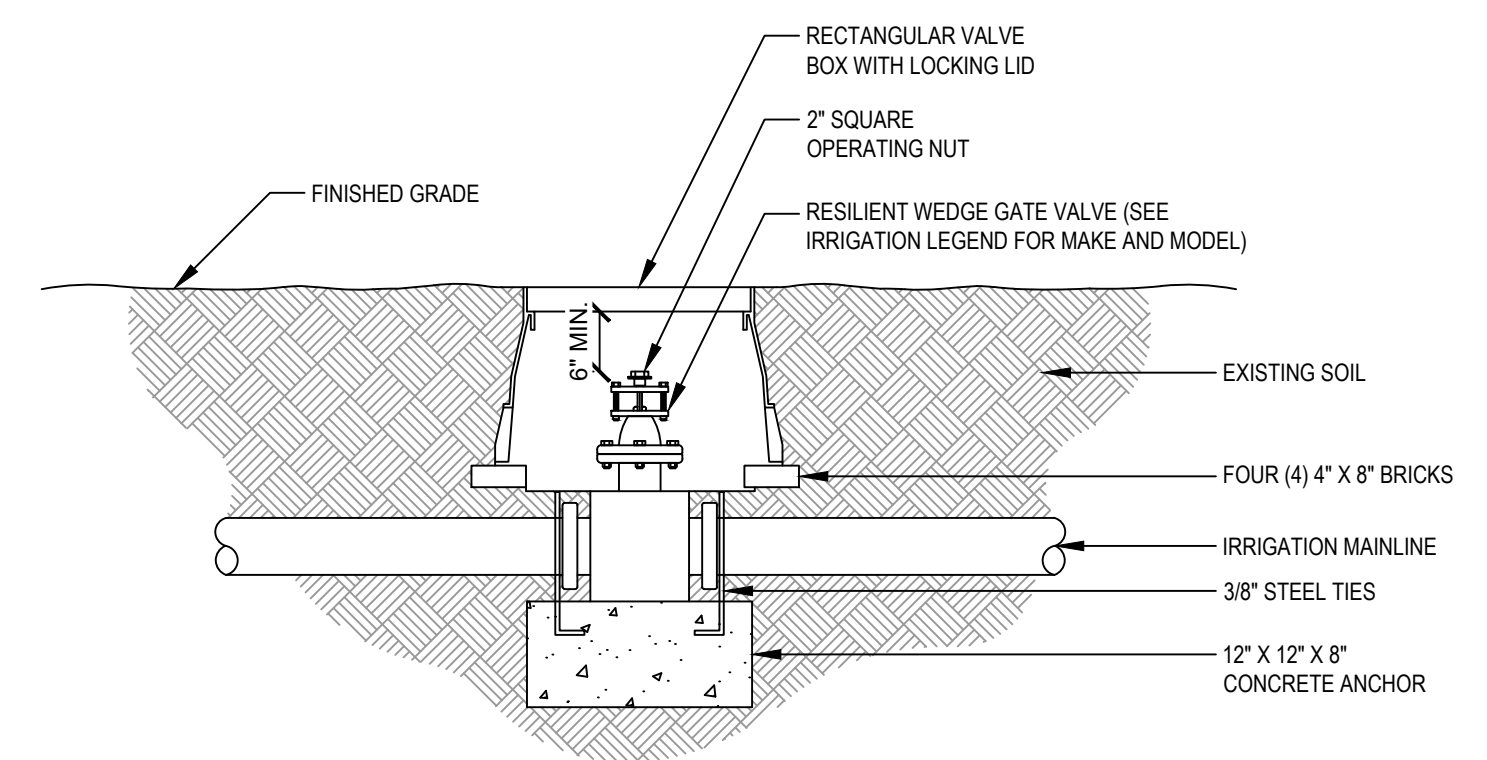


- NOTES:
1. INSTALL GATE VALVE PER MANUFACTURER'S SPECIFICATIONS AND RECOMMENDATIONS.
 2. VALVE BOX SHALL BE WRAPPED WITH MINIMUM 3 MIL THICK PLASTIC AND SECURE IT TO VALVE BOX USING DUCT TAPE OR ELECTRICAL TAPE.
 3. VALVE BOX SHALL BE LOCATED IN PLANTING AREA.


15 GATE VALVE AND ANCHOR DETAIL SCALE: NONE

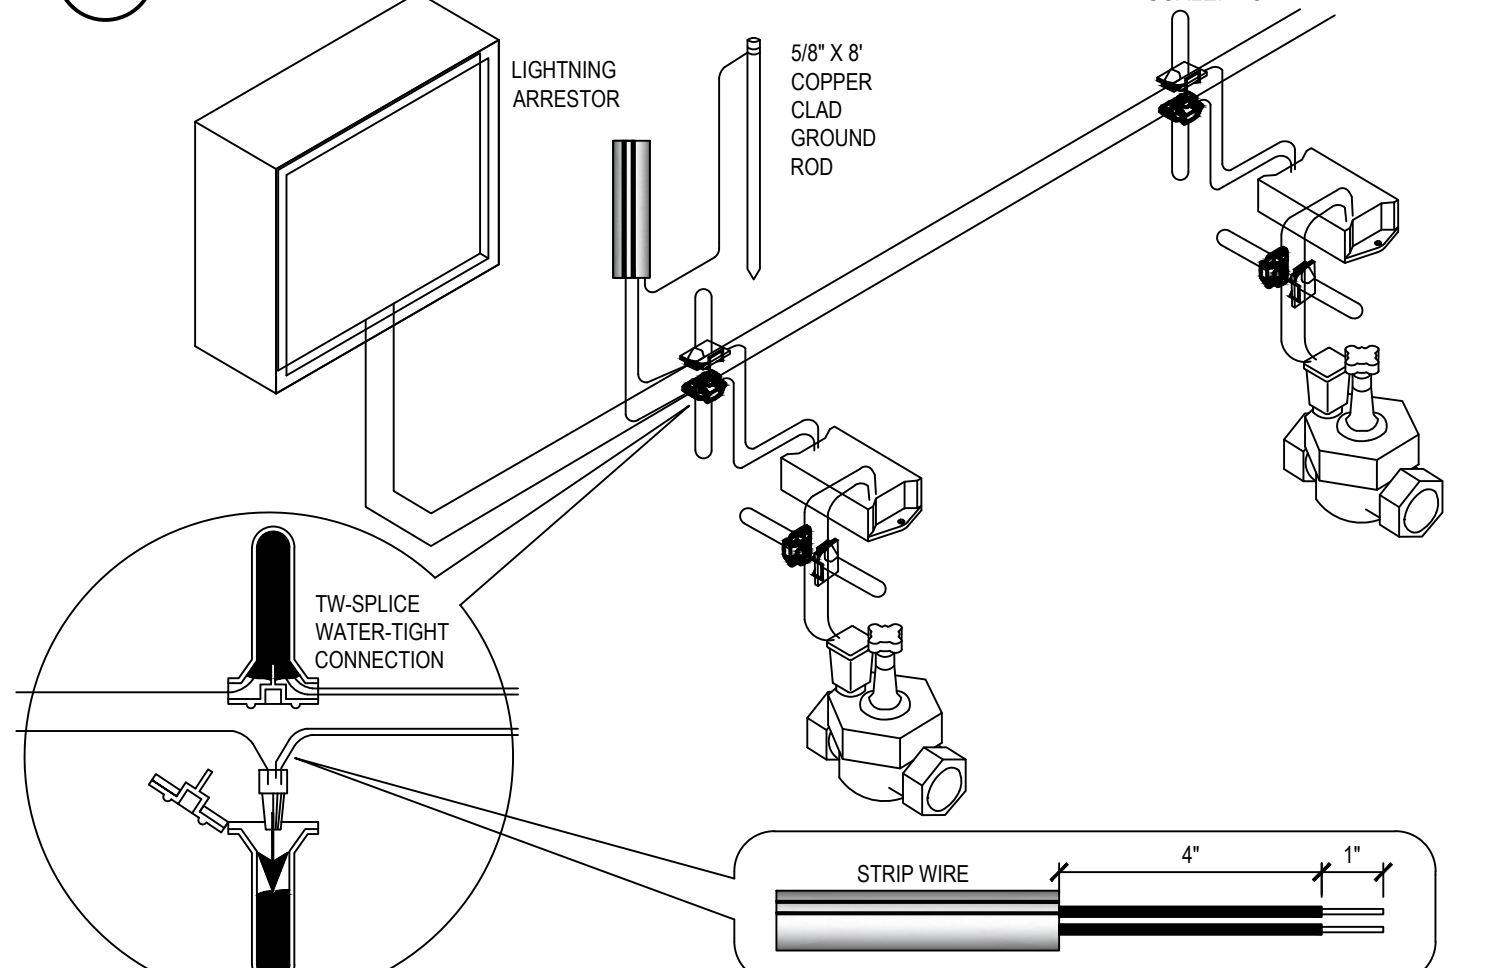


16 TWO-WIRE CONNECTION DETAIL SCALE: NONE

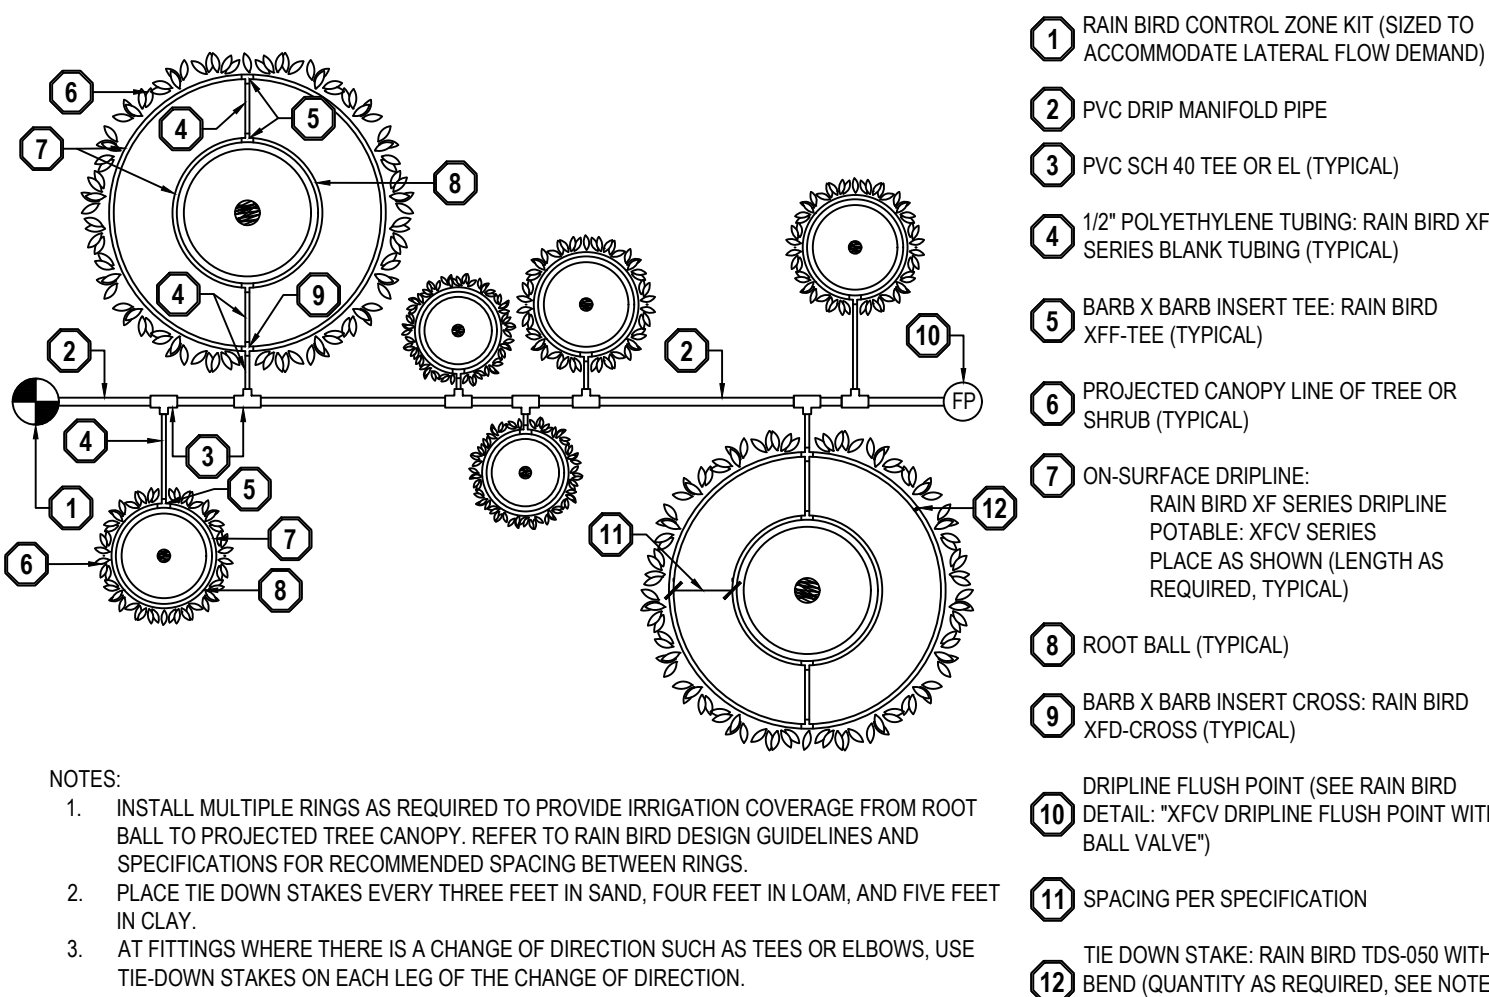


9 ON-SURFACE DRIPLINE TREE/SHRUB DETAIL SCALE: NONE

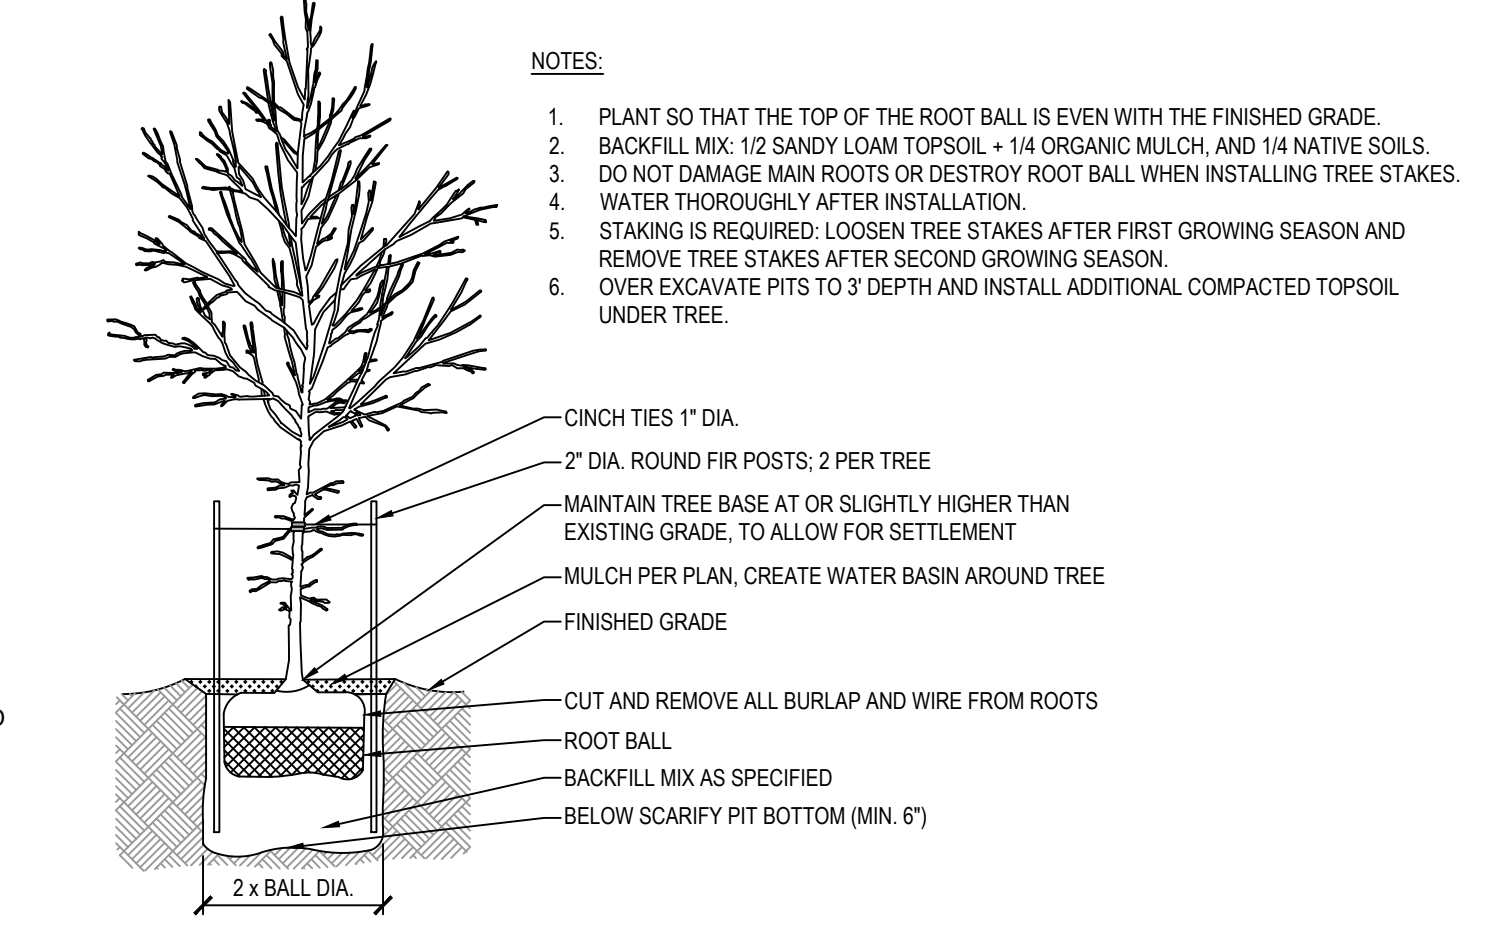


10 DECIDUOUS TREE PLANTING SCALE: NONE

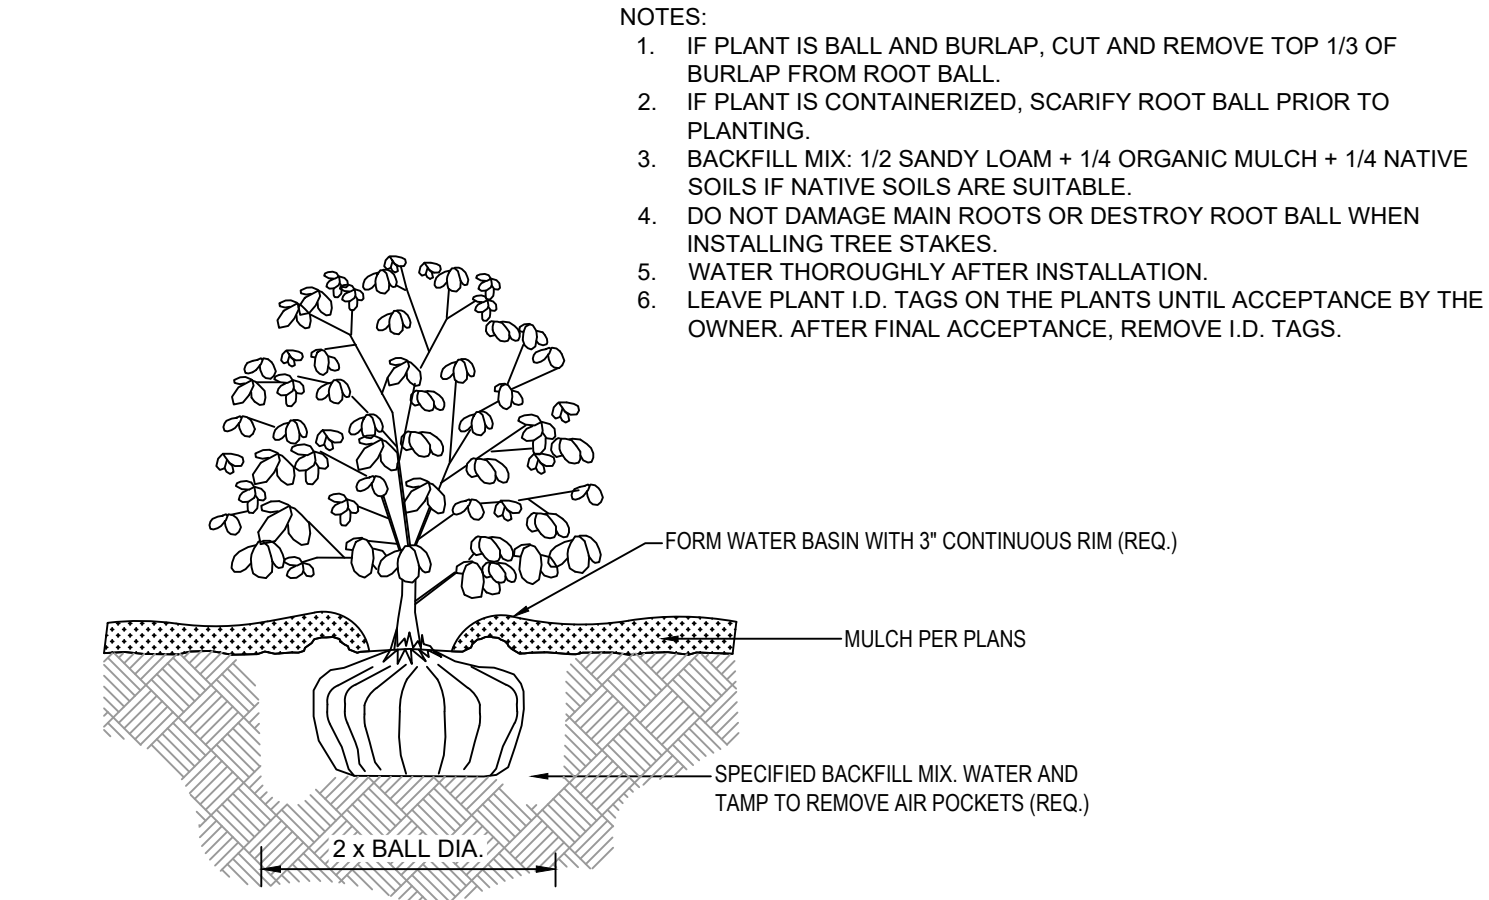


11 SHRUB PLANTING SCALE: NONE

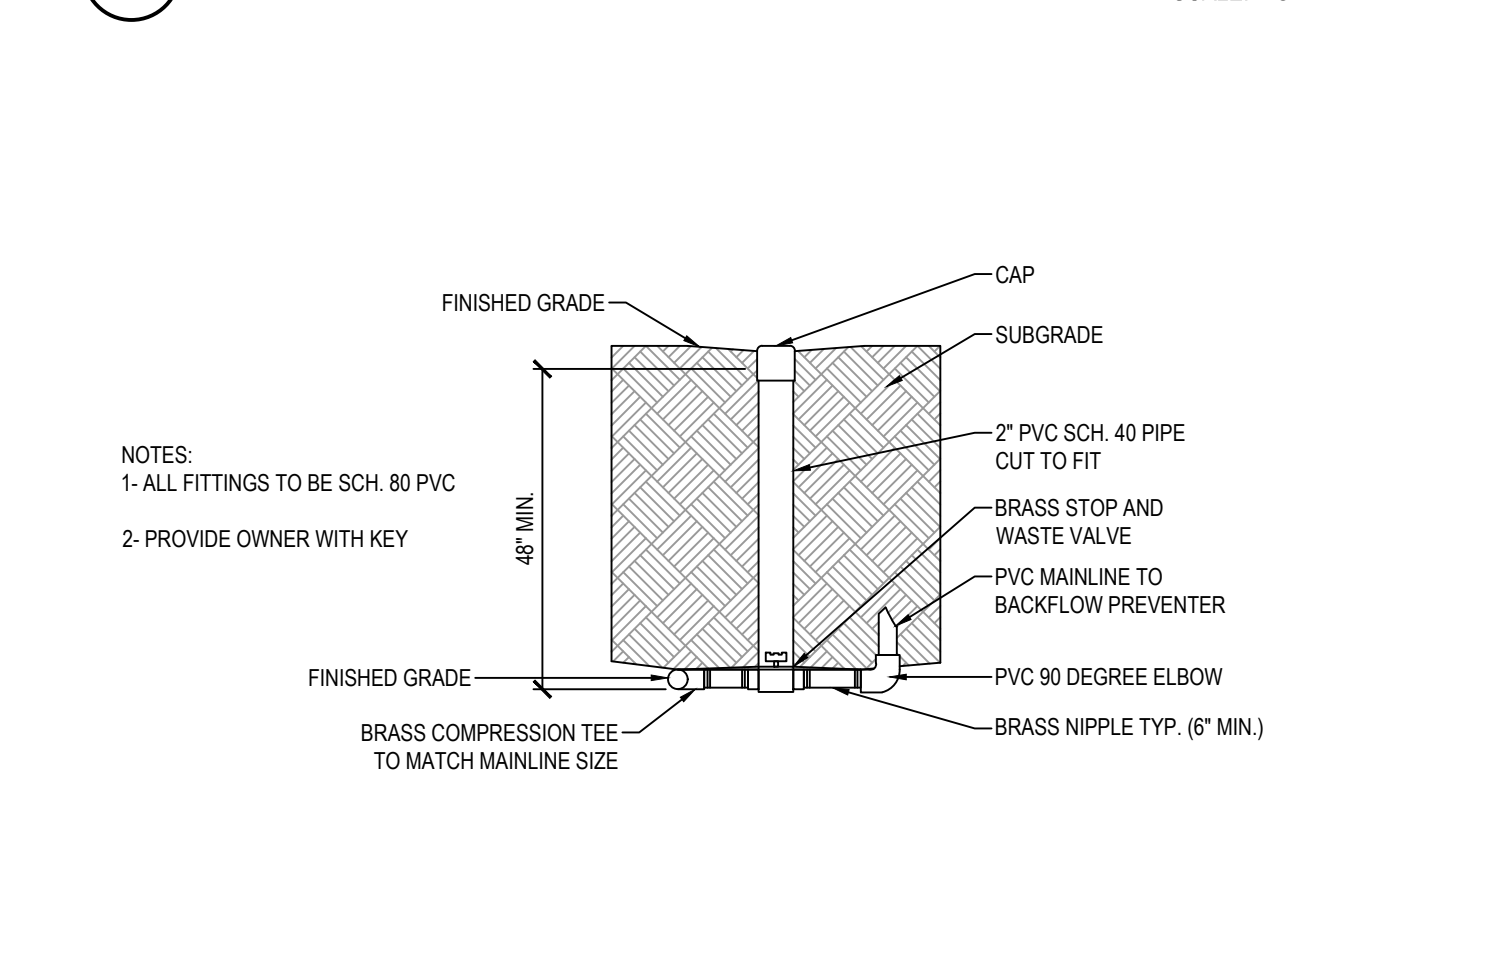


12 STOP AND WASTE VALVE ASSEMBLY SCALE: NONE

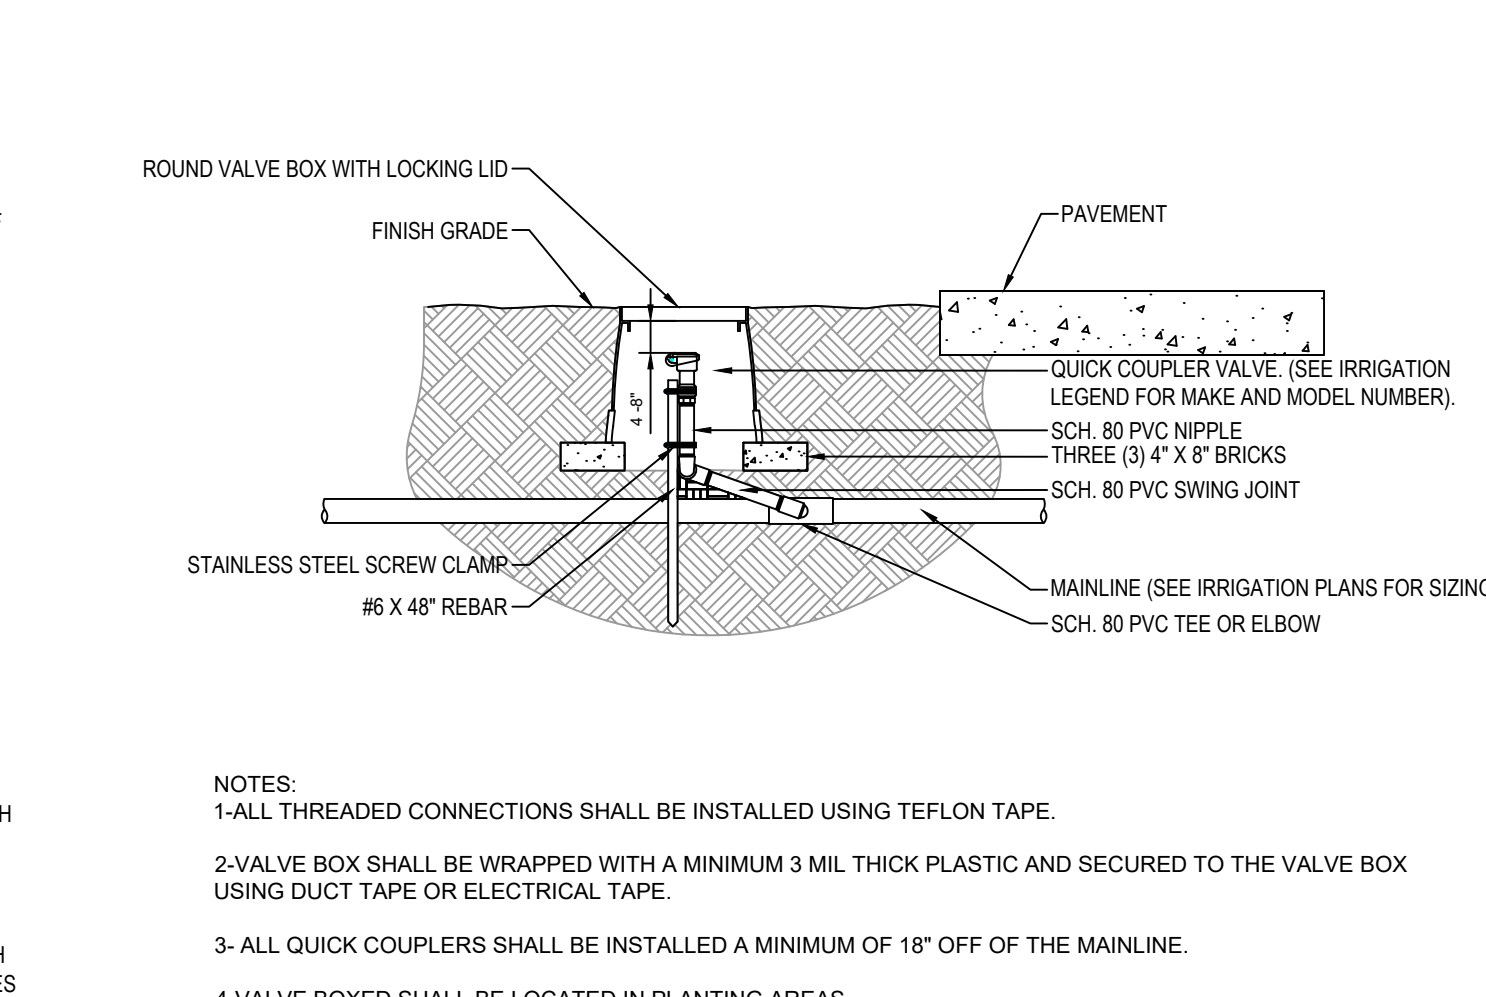


5 QUICK-COUPLING VALVE SCALE: NONE

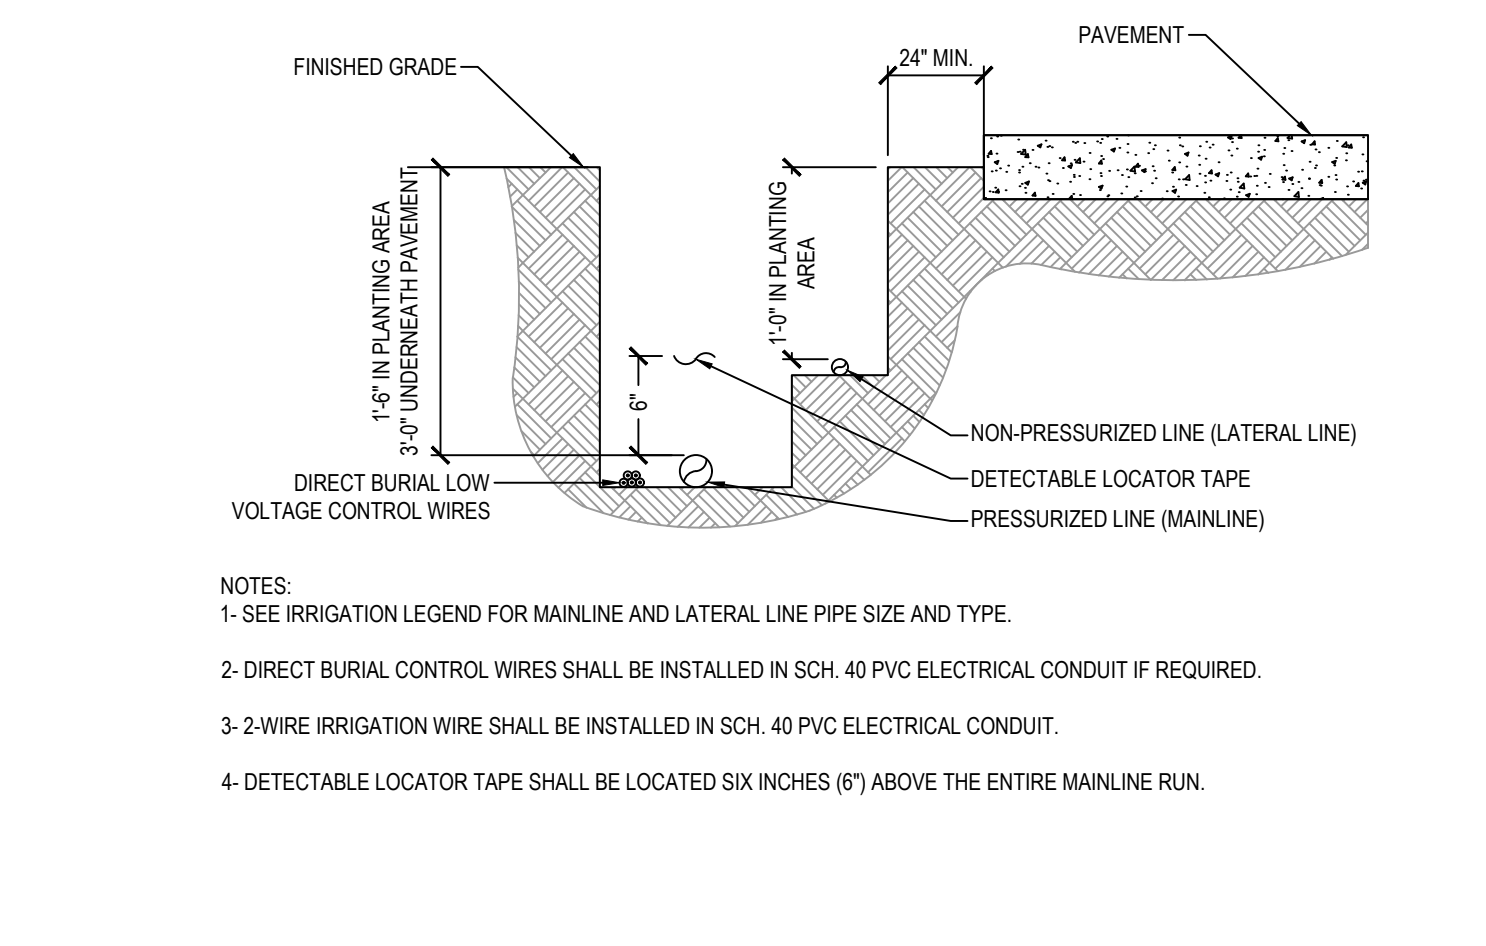


6 IRRIGATION TRENCHING SCALE: NONE

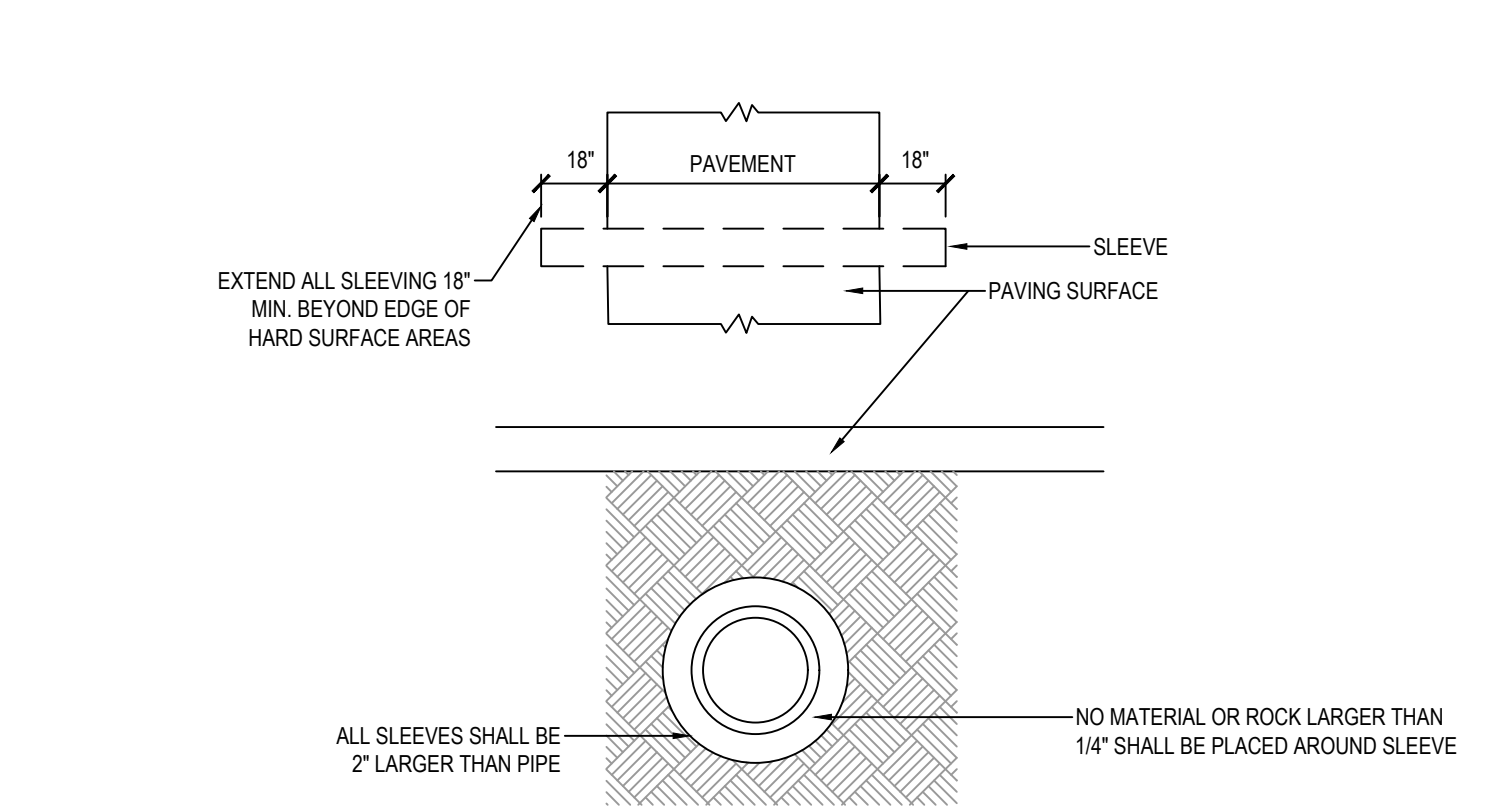


7 PIPE BENEATH PAVEMENT SCALE: NONE

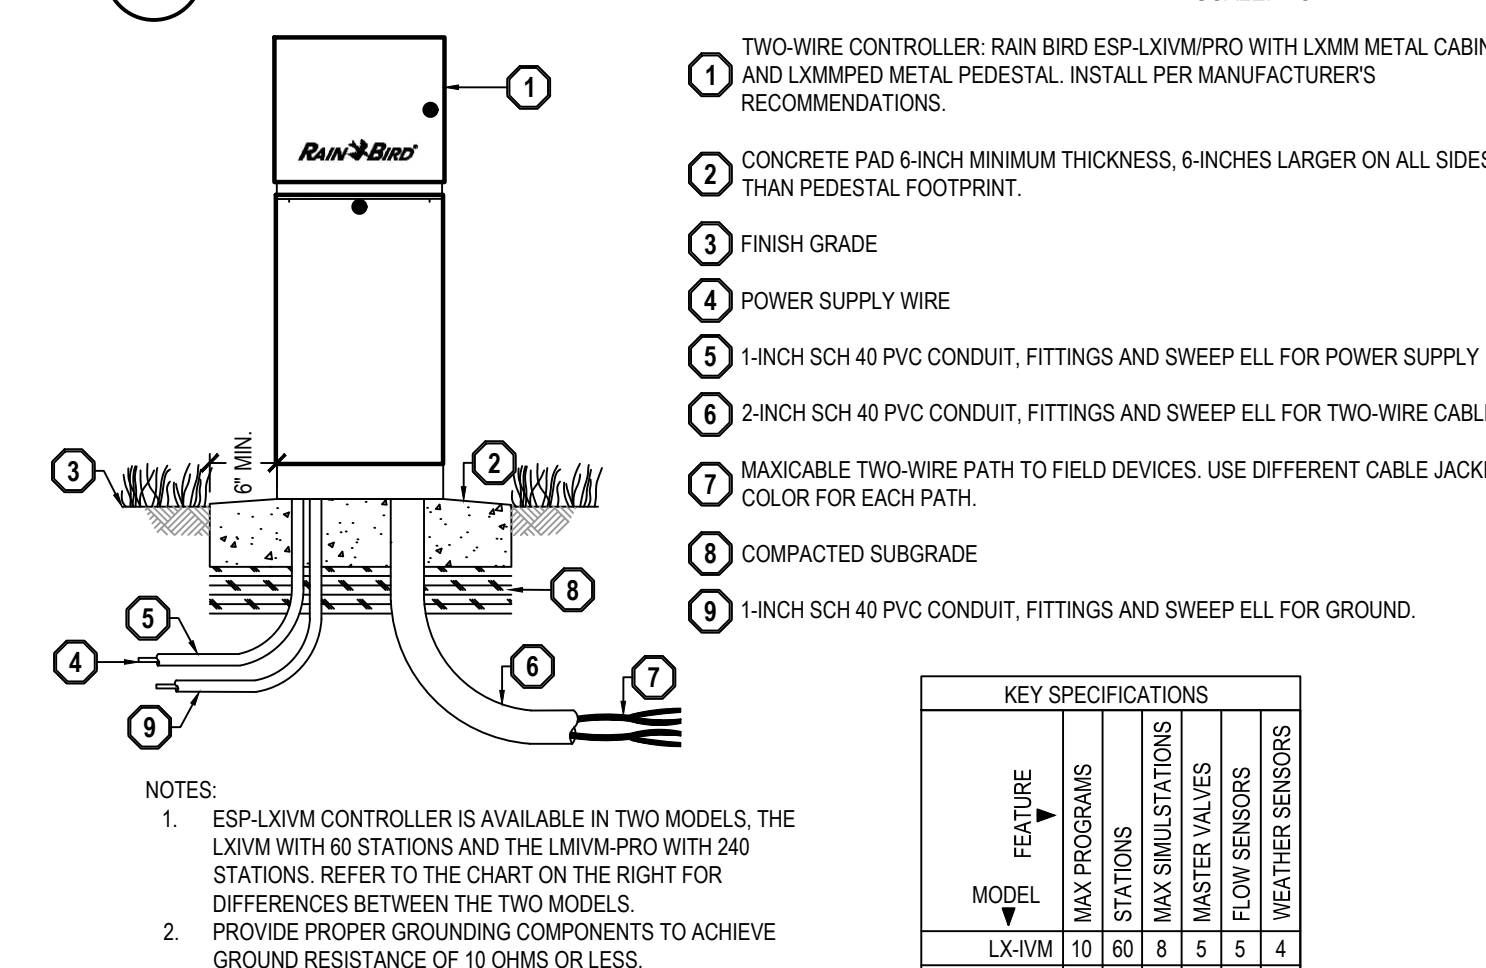


8 IRRIGATION CONTROLLER SCALE: NONE

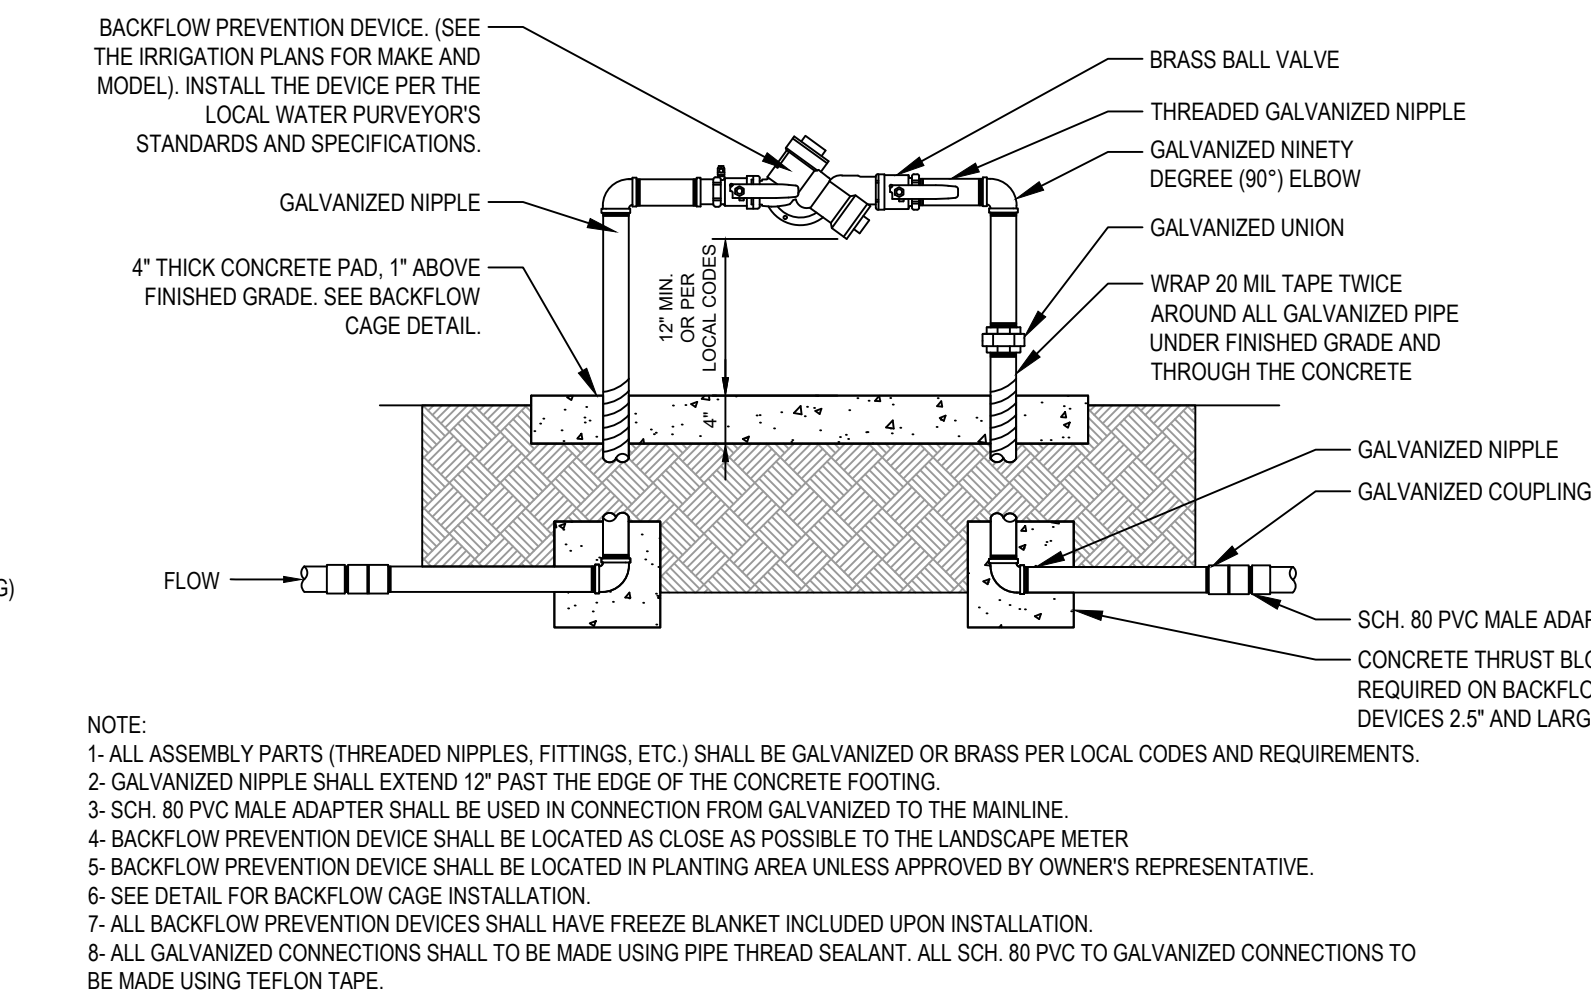


1 BACKFLOW PREVENTER SCALE: NONE

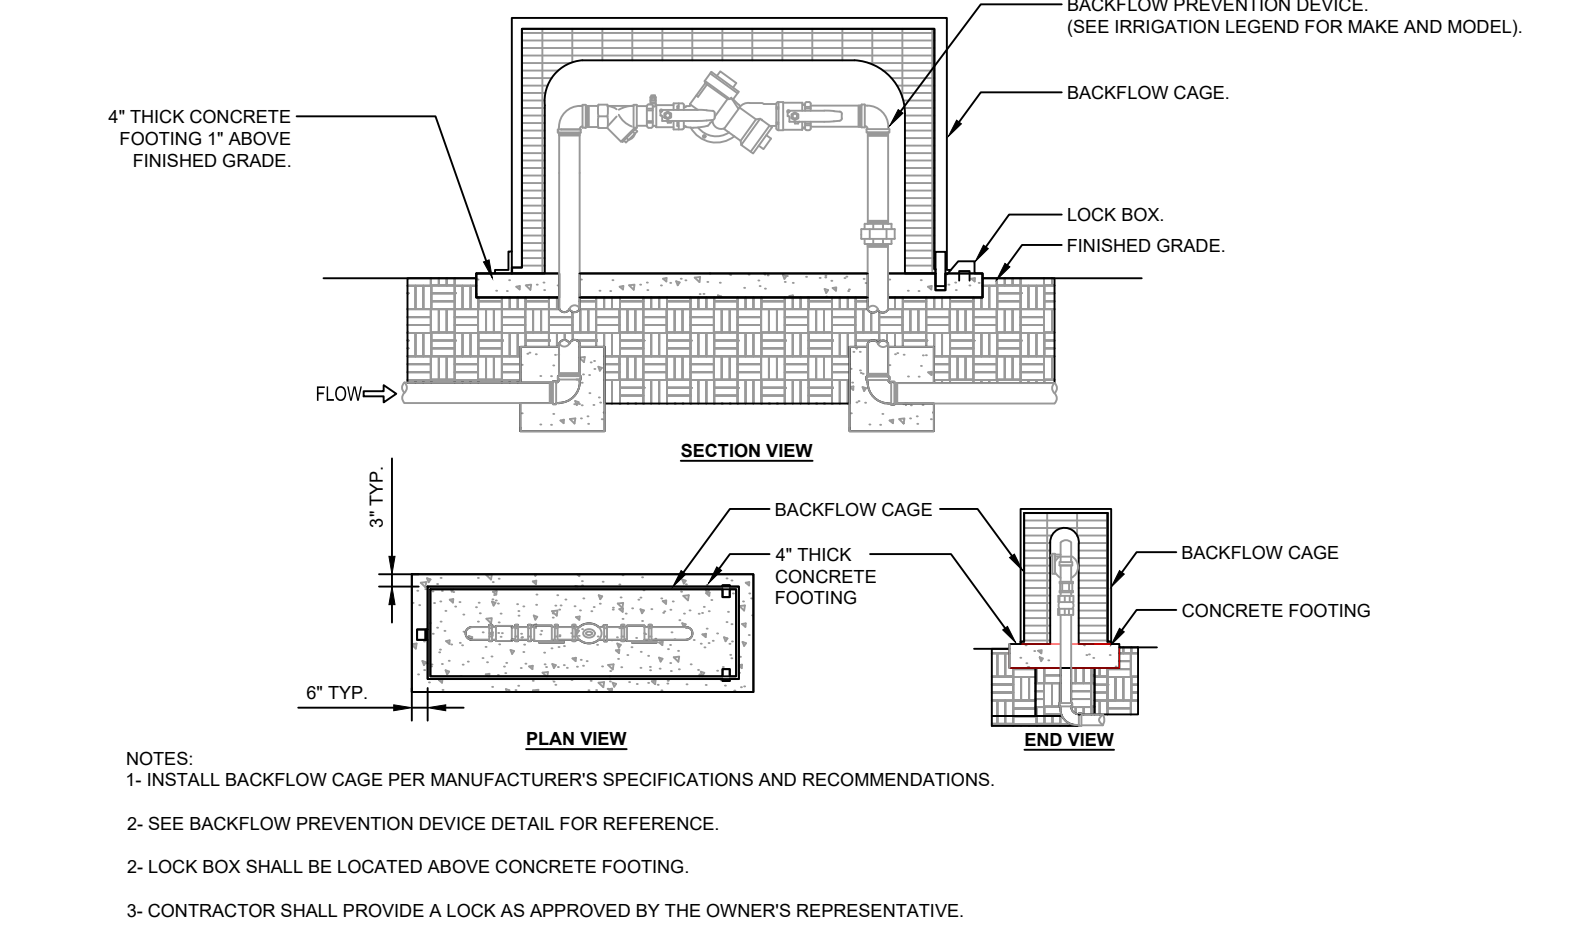

2 BACKFLOW CAGE SCALE: NONE

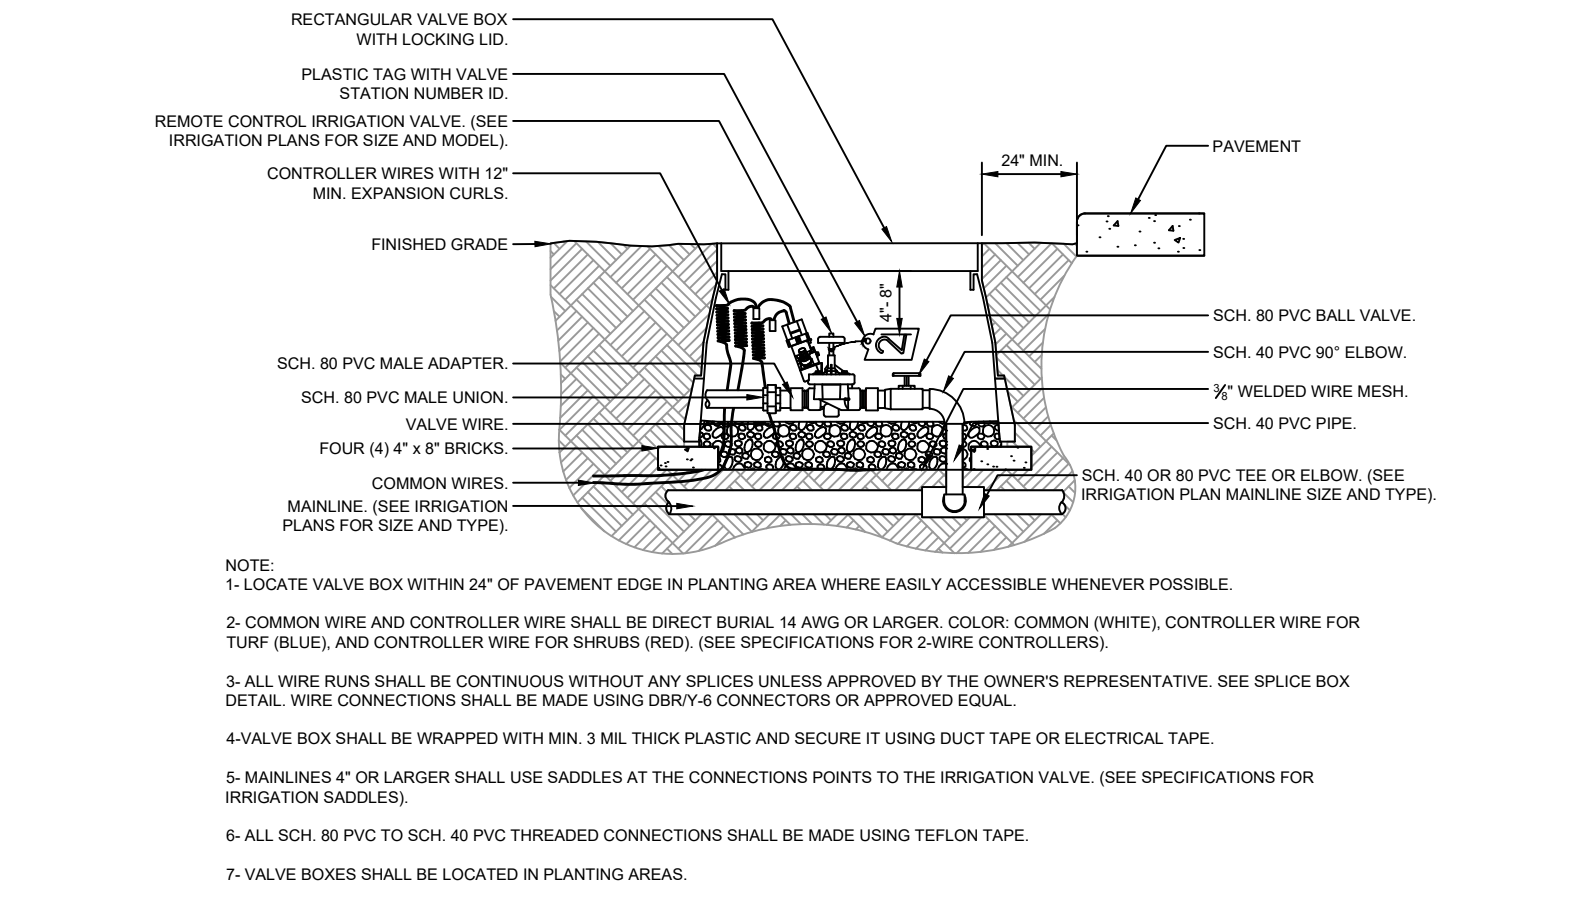

3 CONTROL VALVE SCALE: NONE

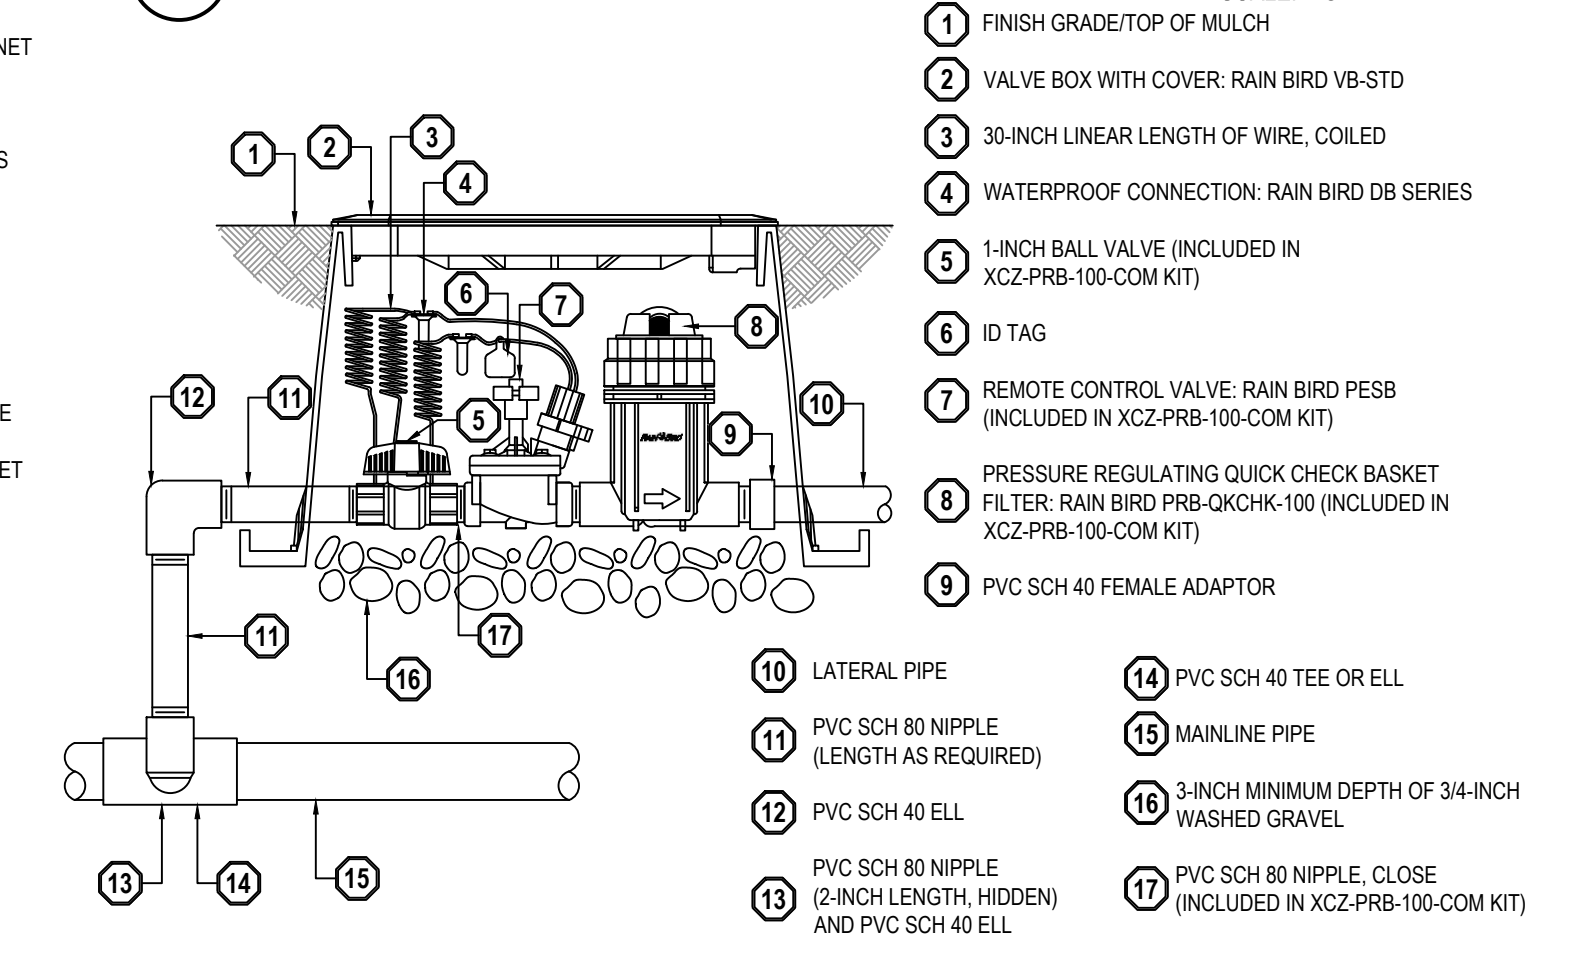

4 DRIP CONTROL ZONE KIT SCALE: NONE

THE STANDARD IN ENGINEERING

SANDY
45 W 10000 S, Suite 500
Sandy, UT 84070
Phone: 801.255.0529

LAYTON
Phone: 801.547.1100

TOOELE
Phone: 435.843.3590

CEDAR CITY
Phone: 435.865.1453

RICHFIELD
Phone: 435.896.2983

WWW.ENSIGNENG.COM

FOR:
W77 AQUISITIONS, LLC
300 N TRIUMPH BLVD, STE 100
LEHI, UTAH 84043

CONTACT:
NICK BLAYDEN
PHONE: 425-999-1523

LIVAWAY SUITES

327 N. GENEVA ROAD

VINEYARD, UTAH

LANDSCAPE AND IRRIGATION DETAILS

PROJECT NUMBER: 6435V.3
PROJECT MANAGER: B. MORRIS

PRINT DATE: 2024-05-08
DESIGNED BY: P. HUNTER

L-300

PROPERTY OWNER AFFIDAVIT

STATE OF UTAH }
 }ss

COUNTY OF UTAH }

I, _____, the undersigned and owner(s) of the property identified in the attached application, depose that the statements herein contained in this application and the information provided in the attached plans and exhibits are in all respects true and correct to the best of my knowledge. I also acknowledge I have received written instructions regarding the process for which I am applying, and the Vineyard Planning Staff have indicated they are available to assist me in making this application.

(Property Owner)

(Property Owner)

Subscribed and sworn before me, _____, a Notary Public, on this _____ day of _____, 20_____.

(Notary Public)

My commission expires: _____

AGENT AUTHORIZATION AFFIDAVIT


I, Steve Hutchings, Manager of X Development, LLC, the undersigned and owner(s) of the real property described in the attached application, do authorize West 77 Partners, LLC, as agent(s) and designated representative(s) regarding the attached application, to appear on my behalf before any administrative or legislative body in the Town of Vineyard considering this application, and to act in all respects as agent(s) in matters pertaining to the attached application.



(Property Owner)

(Property Owner)

Dated this 15th day of May, 2024, personally appeared before me Steve Hutchings, Manager of X Development, LLC, the signer(s) of the agent authorization who duly acknowledged to me that they executed the same.

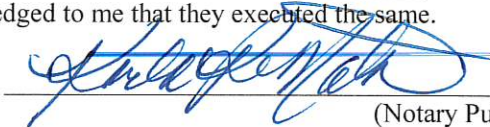

(Notary Public)

My commission expires: 6-23-2024



ALTA COMMITMENT FOR TITLE INSURANCE

issued by:



CHICAGO TITLE
INSURANCE COMPANY

Commitment Number:

FTUT2400516-JS

NOTICE

IMPORTANT - READ CAREFULLY: THIS COMMITMENT IS AN OFFER TO ISSUE ONE OR MORE TITLE INSURANCE POLICIES. ALL CLAIMS OR REMEDIES SOUGHT AGAINST THE COMPANY INVOLVING THE CONTENT OF THIS COMMITMENT OR THE POLICY MUST BE BASED SOLELY IN CONTRACT.

THIS COMMITMENT IS NOT AN ABSTRACT OF TITLE, REPORT OF THE CONDITION OF TITLE, LEGAL OPINION, OPINION OF TITLE, OR OTHER REPRESENTATION OF THE STATUS OF TITLE. THE PROCEDURES USED BY THE COMPANY TO DETERMINE INSURABILITY OF THE TITLE, INCLUDING ANY SEARCH AND EXAMINATION, ARE PROPRIETARY TO THE COMPANY, WERE PERFORMED SOLELY FOR THE BENEFIT OF THE COMPANY, AND CREATE NO EXTRACONTRACTUAL LIABILITY TO ANY PERSON, INCLUDING A PROPOSED INSURED.

THE COMPANY'S OBLIGATION UNDER THIS COMMITMENT IS TO ISSUE A POLICY TO A PROPOSED INSURED IDENTIFIED IN SCHEDULE A IN ACCORDANCE WITH THE TERMS AND PROVISIONS OF THIS COMMITMENT. THE COMPANY HAS NO LIABILITY OR OBLIGATION INVOLVING THE CONTENT OF THIS COMMITMENT TO ANY OTHER PERSON.

COMMITMENT TO ISSUE POLICY

Subject to the Notice; Schedule B, Part I-Requirements; Schedule B, Part II-Exceptions; and the Commitment Conditions, Chicago Title Insurance Company, a Florida corporation (the "Company"), commits to issue the Policy according to the terms and provisions of this Commitment. This Commitment is effective as of the Commitment Date shown in Schedule A for each Policy described in Schedule A, only when the Company has entered in Schedule A both the specified dollar amount as the Proposed Amount of Insurance and the name of the Proposed Insured.

If all of the Schedule B, Part I-Requirements have not been met within one hundred eighty (180) days after the Commitment Date, this Commitment terminates and the Company's liability and obligation end.

Chicago Title Insurance Company

By:

Michael J. Nolan, President

Attest:

Marjorie Nemzura, Secretary

Countersigned By:

Kathy VanHouten
Authorized Officer or Agent

This page is only a part of a 2021 ALTA® Commitment for Title Insurance issued by Chicago Title Insurance Company. This Commitment is not valid without the Notice; the Commitment to Issue Policy; the Commitment Conditions; Schedule A; Schedule B, Part I-Requirements; Schedule B, Part II-Exceptions; and a counter-signature by the Company or its issuing agent that may be in electronic form.

Copyright American Land Title Association. All rights reserved.

The use of this Form (or any derivative thereof) is restricted to ALTA licensees and ALTA members in good standing as of the date of use. All other uses are prohibited. Reprinted under license from the American Land Title Association.

ALTA Commitment for Title Insurance (07/01/2021)



Transaction Identification Data, for which the Company assumes no liability as set forth in Commitment Condition 5.e.:

ISSUING OFFICE:	FOR SETTLEMENT INQUIRIES, CONTACT:
Title Officer: James Walton Fidelity National Title Agency of Utah, LLC. 833 E. Pioneer Rd, Suite 101 Draper, UT 84020 Phone: 3852572799 Main Phone: (801)553-1800 Email: James.Walton@fnf.com	Escrow Officer: Jake Sorensen Fidelity National Title Agency of Utah, LLC. 833 E. Pioneer Rd, Suite 101 Draper, UT 84020 Main Phone: (801)553-1800 Main Fax: (801)553-1801 Email: UT.TeamJake@fnf.com

Order Number: FTUT2400516-JS

Property Address: Lots 204 & 205 Geneva Retail Frontage Subdivision Plat E, Sandy, UT 84070

SCHEDULE A

1. Commitment Date: February 9, 2024 at 08:00 AM

2. Policy to be issued:

(a) ALTA Owner's Policy 2021

Proposed Insured: W77 Acquisitions, LLC

Proposed Amount of Insurance: \$2,225,000.00

Premium: \$5,373.00

The estate or interest to be insured: Fee Simple

(b) Endorsements:

(c) ALTA Loan Policy 2021

Proposed Insured:

Proposed Amount of Insurance: \$0.00

Premium: \$0.00

The estate or interest to be insured: Fee Simple

(d) Endorsements:

ALTA 9-06 - Restrictions, Encroachments, Minerals

\$200.00

ALTA 22-06 - Location

\$50.00

ALTA 8.2-06 - Commercial Environmental Protection Lien

\$100.00

3. The estate or interest in the Land at the Commitment Date is:

Fee Simple

4. The Title is, at the Commitment Date, [vested in:](#)

X Development, LLC

This page is only a part of a 2021 ALTA® Commitment for Title Insurance issued by Chicago Title Insurance Company. This Commitment is not valid without the Notice; the Commitment to Issue Policy; the Commitment Conditions; Schedule A; Schedule B, Part I-Requirements; Schedule B, Part II-Exceptions; and a counter-signature by the Company or its issuing agent that may be in electronic form.

Copyright American Land Title Association. All rights reserved.

The use of this Form (or any derivative thereof) is restricted to ALTA licensees and ALTA members in good standing as of the date of use. All other uses are prohibited. Reprinted under license from the American Land Title Association.



SCHEDULE A
(continued)

5. The land referred to in this Commitment is described as follows and is situate in Salt Lake County, State of Utah, to-wit:

For APN/Parcel ID(s): 40-612-0204 and 40-612-0205

LOTS 204 AND 205, GENEVA RETAIL FRONTAGE SUBDIVISION, PLAT "E", ACCORDING TO THE OFFICIAL PLAT THEREOF, ON FILE AND OF RECORD IN THE OFFICE OF THE UTAH COUNTY RECORDER.

END OF SCHEDULE A

This page is only a part of a 2021 ALTA® Commitment for Title Insurance issued by Chicago Title Insurance Company. This Commitment is not valid without the Notice; the Commitment to Issue Policy; the Commitment Conditions; Schedule A; Schedule B, Part I-Requirements; Schedule B, Part II-Exceptions; and a counter-signature by the Company or its issuing agent that may be in electronic form.

Copyright American Land Title Association. All rights reserved.

The use of this Form (or any derivative thereof) is restricted to ALTA licensees and ALTA members in good standing as of the date of use. All other uses are prohibited. Reprinted under license from the American Land Title Association.



SCHEDULE B, PART I - Requirements

All of the following Requirements must be met:

1. The Proposed Insured must notify the Company in writing of the name of any party not referred to in this Commitment who will obtain an interest in the Land or who will make a loan on the Land. The Company may then make additional Requirements or Exceptions.
2. Pay the agreed amount for the estate or interest to be insured.
3. Pay the premiums, fees, and charges for the Policy to the Company.
4. Documents satisfactory to the Company that convey the Title or create the Mortgage to be insured, or both, must be properly authorized, executed, delivered, and recorded in the Public Records.
5. Pay the full consideration to, or for the account of, the grantors or mortgagors.
6. Pay all taxes, charges, assessments, levied and assessed against subject premises, which are due and payable.
7. Satisfactory evidence should be had that improvements and/or repairs or alterations thereto are completed, that contractor, sub-contractors, labor and materialmen are all paid, and have released of record all liens or notice of intent to perfect a lien for labor or material.
8. Pay all premiums, fees and charges for this Commitment, and any Policy issued hereunder.
9. Provide the Company, in writing, with instructions as to the full nature of the transaction, including but not limited to: Names of any party not referred to in this Commitment who will receive an interest in the land, or who will be named as a proposed insured (Owner and/or Lender) and amounts (Owners and/or Lenders) of policies to be issued. Additional requirements or exceptions may then be made.

NOTICE TO APPLICANT: The land covered herein may be served by districts or service companies and/or municipalities which assess charges for water, sewer, electricity and other utilities, etc., which are not covered by this Commitment or insured under a Title Insurance Policy issued hereunder.

10. The Company will require the following documents for review prior to the issuance of any title insurance predicated upon a conveyance or encumbrance from the entity named below.

Limited Liability Company: X Development, LLC

- a. A copy of its operating agreement, if any, and any and all amendments, supplements and/or modifications thereto, certified by the appropriate manager or member.
- b. If a domestic Limited Liability Company, a copy of its Articles of Organization and all amendment thereto with the appropriate filing stamps.
- c. If the Limited Liability Company is member-managed a full and complete current list of members certified by the appropriate manager or member.
- d. A current dated certificate of good standing from the proper governmental authority of the state in which the entity was created

This page is only a part of a 2021 ALTA® Commitment for Title Insurance issued by Chicago Title Insurance Company. This Commitment is not valid without the Notice; the Commitment to Issue Policy; the Commitment Conditions; Schedule A; Schedule B, Part I-Requirements; Schedule B, Part II-Exceptions; and a counter-signature by the Company or its issuing agent that may be in electronic form.

Copyright American Land Title Association. All rights reserved.

The use of this Form (or any derivative thereof) is restricted to ALTA licensees and ALTA members in good standing as of the date of use. All other uses are prohibited. Reprinted under license from the American Land Title Association.



SCHEDULE B, PART I - Requirements

(continued)

- e. If less than all members, or managers, as appropriate, will be executing the closing documents, furnish evidence of the authority of those signing.

The Company reserves the right to add additional items or make further requirements after review of the requested documentation.

11. The Company will require the following documents for review prior to the issuance of any title insurance predicated upon a conveyance or encumbrance from the entity named below.

Limited Liability Company: W77 Acquisitions, LLC

- a. A copy of its operating agreement, if any, and any and all amendments, supplements and/or modifications thereto, certified by the appropriate manager or member.
- b. If a domestic Limited Liability Company, a copy of its Articles of Organization and all amendment thereto with the appropriate filing stamps.
- c. If the Limited Liability Company is member-managed a full and complete current list of members certified by the appropriate manager or member.
- d. A current dated certificate of good standing from the proper governmental authority of the state in which the entity was created
- e. If less than all members, or managers, as appropriate, will be executing the closing documents, furnish evidence of the authority of those signing.

The Company reserves the right to add additional items or make further requirements after review of the requested documentation.

12. The transaction contemplated in connection with this Report is subject to the review and approval of the Company's Corporate Underwriting Department. The Company reserves the right to add additional items or make further requirements after such review.

END OF SCHEDULE B, PART I

This page is only a part of a 2021 ALTA® Commitment for Title Insurance issued by Chicago Title Insurance Company. This Commitment is not valid without the Notice; the Commitment to Issue Policy; the Commitment Conditions; Schedule A; Schedule B, Part I-Requirements; Schedule B, Part II-Exceptions; and a counter-signature by the Company or its issuing agent that may be in electronic form.

Copyright American Land Title Association. All rights reserved.

The use of this Form (or any derivative thereof) is restricted to ALTA licensees and ALTA members in good standing as of the date of use. All other uses are prohibited. Reprinted under license from the American Land Title Association.



SCHEDULE B, PART II - Exceptions

Some historical land records contain Discriminatory Covenants that are illegal and unenforceable by law. This Commitment and the Policy treat any Discriminatory Covenant in a document referenced in Schedule B as if each Discriminatory Covenant is redacted, repudiated, removed, and not republished or recirculated. Only the remaining provisions of the document will be excepted from coverage.

The Policy will not insure against loss or damage resulting from the terms and conditions of any lease or easement identified in Schedule A, and will include the following Exceptions unless cleared to the satisfaction of the Company:

1. Any facts, rights, interests, or claims that are not shown by the Public Records but that could be ascertained by an inspection of the Land or that may be asserted by persons in possession of the Land.
2. Easements, liens or encumbrances, or claims thereof, not shown by the Public Records.
3. Any encroachment, encumbrance, violation, variation or adverse circumstance affecting the Title that would be disclosed by an accurate and complete land survey of the land and not shown by the Public Records.
4. Any lien or right to a lien for services, labor or material heretofore or hereafter furnished, imposed by law and not shown by the Public Records.
5. (a) Unpatented mining claims; (b) reservations or exceptions in patents or in Acts authorizing the issuance thereof; (c) water rights, claims or title to water, whether or not the matters excepted under (a), (b) or (c) are shown by the Public Records.
6. Taxes or special assessments which are not shown as existing liens by the records of any taxing authority that levies taxes or assessments on real property or by the Public Records. Proceedings by a public agency, which may result in taxes or assessments, or notices of such proceedings, whether or not shown by the records of such agency or by the Public Records.
7. Any Service, installation, connection, maintenance or construction charges for sewer, water, electricity or garbage collection or disposal or other utilities unless shown as an existing lien by the Public Records.
8. Defects, liens, encumbrances, adverse claims or other matters, if any, created, first appearing in the public records or attaching subsequent to the Effective Date but prior to the date the Proposed Insured acquires for value of record the estate or interest or mortgage thereon covered by this Commitment.

Exception Numbers 1 through 8 will not appear in any Extended Coverage Mortgage Policy to be issued hereunder.

9. Taxes for the year 2023 are **DELINQUENT** in the amount of \$5,261.86 under Base [Tax ID No. 40-513-0007](#). Taxes for the year 2023 are **DELINQUENT** in the amount of \$5,261.86 under Base [Tax ID No. 40-513-0008](#). 2024 taxes are now a lien but not yet due. New [Tax ID No.: 40-612-0204](#) (Lot 204)

This page is only a part of a 2021 ALTA® Commitment for Title Insurance issued by Chicago Title Insurance Company. This Commitment is not valid without the Notice; the Commitment to Issue Policy; the Commitment Conditions; Schedule A; Schedule B, Part I-Requirements; Schedule B, Part II-Exceptions; and a counter-signature by the Company or its issuing agent that may be in electronic form.

Copyright American Land Title Association. All rights reserved.

The use of this Form (or any derivative thereof) is restricted to ALTA licensees and ALTA members in good standing as of the date of use. All other uses are prohibited. Reprinted under license from the American Land Title Association.



SCHEDULE B, PART II - Exceptions

(continued)

10. Taxes for the year 2023 are **DELINQUENT** in the amount of \$3,421.40 under Base [Tax ID No. 40-587-0012](#). Taxes for the year 2023 are **DELINQUENT** in the amount of \$5,260.91 under Base [Tax ID No. 40-587-0014](#). 2024 taxes are now a lien but not yet due. New [Tax ID No.: 40-612-0205](#) (Lot 205)
11. The Land lies within the boundaries of the town of Vineyard City, and is subject to any and all charges and assessments thereof.
12. Notice of Adoption of Urban Renewal Project Area Plan and the terms, conditions and limitations contained therein, recorded on April 20, 2011, as [Entry No. 30240](#):2011 of Official Records.
13. Subject to notes, setbacks, easements, restrictions and recitals as shown on the Official Plat for Geneva Retail Frontage Subdivision and as shown on the Official Plat for Geneva Retail Frontage Subdivision Plat B and as shown on the Official Plat for Geneva Retail Frontage Subdivision Plat D and as shown on the Official plat for Geneva Retail Frontage Subdivision Plat E, which are recorded in the Office of the Utah County Recorder, State of Utah.
14. Minerals of whatsoever kind, subsurface and surface substances, including but not limited to coal, lignite, oil, gas, uranium, clay, rock, sand and gravel in, on, under and that may be produced from the Land, together with all rights, privileges, and immunities relating thereto, whether or not appearing in the Public Records or listed in Schedule B. The Company makes no representation as to the present ownership of any such interests. There may be leases, grants, exceptions or reservations of interests that are not listed.
15. Water rights, claims or title to water, whether or not disclosed by the Public Records.
16. Grant of Easements, recorded November 25, 2008 as [Entry No. 125484](#):2008 of Official Records, as affected by: Release and Grant of Easements, recorded December 17, 2009 as [Entry No. 129375](#):2009 of Official Records, together with those Easements released and replaced or otherwise established by those certain Releases and Grants of Easements for Well Sites, recorded in the Official Records as follows: July 23, 2013 as [Entry No. 70793](#):2013 and 70794:2013; April 4, 2018 as [Entry No. 31521](#):2018; and March 25, 2021 as Entry No. 55804:2021, and subject to the reservations and easements set forth in the well site conveyances to Central Utah Water Conservancy District, including the following Special Warranty Deeds conveying Well Sites to Central Utah Water Conservancy District, recorded in the Official Records as follows: December 17, 2009 as [Entry No. 129373](#):2009; April 4, 2018 as [Entry No. 31523](#):2018; and March 25, 2021 as [Entry No. 55803](#):2021, of Official Records
17. Declaration of Easements (Existing Water Drainage Systems) and the terms, conditions and limitations contained therein, recorded on December 21, 2009, as [Entry No. 130273](#):2009 of Official Records.
18. Declaration of Easements (Existing Sewer Line) and the terms, conditions and limitations contained therein, recorded on December 21, 2009, as [Entry No. 130274](#):2009 of Official Records.
19. Reservation, Declaration and Grant of Easements (Existing and Future Systems) and the terms, conditions and limitations contained therein, recorded on September 2, 2011, as [Entry No. 62336](#):201 1 of Official Records.

This page is only a part of a 2021 ALTA® Commitment for Title Insurance issued by Chicago Title Insurance Company. This Commitment is not valid without the Notice; the Commitment to Issue Policy; the Commitment Conditions; Schedule A; Schedule B, Part I-Requirements; Schedule B, Part II-Exceptions; and a counter-signature by the Company or its issuing agent that may be in electronic form.

Copyright American Land Title Association. All rights reserved.

The use of this Form (or any derivative thereof) is restricted to ALTA licensees and ALTA members in good standing as of the date of use. All other uses are prohibited. Reprinted under license from the American Land Title Association.



SCHEDULE B, PART II - Exceptions
(continued)

20. Reservation, Declaration and Grant of Easements (Existing and Future Systems) and the terms, conditions and limitations contained therein, recorded on June 19, 2014, as [Entry No. 41851](#):2014 of Official Records.
21. Right-of-Way and Easement Grant and the terms, conditions and limitations contained therein, recorded on April 25, 2019, as [Entry No. 34892](#):2019 of Official Records.
22. Covenants, Conditions, Restrictions and/or Easements, except color, creed, national origin, religion, sex, handicap or familial status, unless and only to the extent that said Covenants (a) is exempt under Chapter 42, Section 3607 of the United States Code or (b) relates to handicap but does not discriminate against handicap persons contained in instrument, recorded March 8, 2005 as [Entry No. 24145](#):2005 of Official Records.
23. Terms and conditions contained in that certain Reciprocal Easement Agreement and Use Restriction recorded September 8, 2023 as [Entry No. 59149](#):2023, of the official Records.
24. Terms and conditions contained in that certain Easement recorded January 19, 2024 as [Entry No. 3531](#):2024, of the official Records.
25. Covenants, Conditions, Restrictions and/or Easements, except color, creed, national origin, religion, sex, handicap or familial status, unless and only to the extent that said Covenants (a) is exempt under Chapter 42, Section 3607 of the United States Code or (b) relates to handicap but does not discriminate against handicap persons contained in instrument, recorded January 24, 2024 as [Entry No. 4437](#):2024 of Official Records.
26. Declaration of Protective Covenants, Agreements, Easements, Conditions and Restrictions for Eastlake at Geneva Industrial Business Park, Phase 2 Lots 3, 4, 7, 8, and 9, except color, creed, national origin, religion, sex, handicap or familial status, unless and only to the extent that said Covenants (a) is exempt under Chapter 42, Section 3607 of the United States Code or (b) relates to handicap but does not discriminate against handicap persons contained in instrument, recorded on November 24, 2009 as [Entry No. 121704](#):2009 of Official Records.
27. The rights of parties in possession of the subject property under un-recorded leases, contracts, rental or occupancy agreements, and any claims, rights or interest arising thereunder.
28. The Company specifically excepts any and all matters pending against any lessee or tenant, being on or off record, including, but not limited to, bankruptcies, judgment liens, federal and state tax liens, etc. and makes no certification as to the checking of judgments, tax liens, bankruptcies, or other encumbrances created by lessee or tenant.

This page is only a part of a 2021 ALTA® Commitment for Title Insurance issued by Chicago Title Insurance Company. This Commitment is not valid without the Notice; the Commitment to Issue Policy; the Commitment Conditions; Schedule A; Schedule B, Part I-Requirements; Schedule B, Part II-Exceptions; and a counter-signature by the Company or its issuing agent that may be in electronic form.

Copyright American Land Title Association. All rights reserved.

The use of this Form (or any derivative thereof) is restricted to ALTA licensees and ALTA members in good standing as of the date of use. All other uses are prohibited. Reprinted under license from the American Land Title Association.



SCHEDULE B, PART II - Exceptions
(continued)

29. A deed of trust to secure an indebtedness in the amount shown below,

Amount: \$4,550,000.00
 Dated: June 9, 2023
 Trustor/Grantor: X Development, LLC
 Trustee: Bank of Utah
 Beneficiary: Bank of Utah
 Recording Date: June 12, 2023
Recording No.: 37832:2023, of Official Records

30. Any claims for mechanics' or materialman's liens that may be recorded by reason of a recent work of improvement under construction and/or completed at the date hereof.

31. The State Construction Registry discloses the following [Preliminary Notices](#) within the past 24 months:
[\(See attached list for pertinent filing information\)](#)

NOTE: It may be necessary to either have the filing(s) released/cancelled or a waiver by/from the contractor filing on the registry for any filings within the last year.

* * * * *

NOTE: Judgments have been searched in the names of W77 Acquisitions LLC and X Development LLC, and those not satisfied of record (IF ANY) which, in the opinion of the Company, constitute liens against the Land, are set forth in Schedule B, Part II herein.

NOTE: For informational purposes only, a 24 month chain of title is provided: A review of the records contained in the County Recorder's Office was conducted to the effective date of this Commitment as shown in Schedule "A" herein and the following Deeds of Conveyance and/or Real Estate Purchase Contracts were found:

Special Warranty Deed recorded , as [Entry No. 54637](#):2022, of Official Records in Book at Page , wherein Anderson Geneva, LLC appears as Grantor and X Development, LLC appears as Grantee.

END OF SCHEDULE B, PART II

This page is only a part of a 2021 ALTA® Commitment for Title Insurance issued by Chicago Title Insurance Company. This Commitment is not valid without the Notice; the Commitment to Issue Policy; the Commitment Conditions; Schedule A; Schedule B, Part I-Requirements; Schedule B, Part II-Exceptions; and a counter-signature by the Company or its issuing agent that may be in electronic form.

Copyright American Land Title Association. All rights reserved.

The use of this Form (or any derivative thereof) is restricted to ALTA licensees and ALTA members in good standing as of the date of use. All other uses are prohibited. Reprinted under license from the American Land Title Association.



COMMITMENT CONDITIONS**1. DEFINITIONS**

- a. "Discriminatory Covenant": Any covenant, condition, restriction, or limitation that is unenforceable under applicable law because it illegally discriminates against a class of individuals based on personal characteristics such as race, color, religion, sex, sexual orientation, gender identity, familial status, disability, national origin, or other legally protected class.
- b. "Knowledge" or "Known": Actual knowledge or actual notice, but not constructive notice imparted by the Public Records.
- c. "Land": The land described in Item 5 of Schedule A and improvements located on that land that by State law constitute real property. The term "Land" does not include any property beyond that described in Schedule A, nor any right, title, interest, estate, or easement in any abutting street, road, avenue, alley, lane, right-of-way, body of water, or waterway, but does not modify or limit the extent that a right of access to and from the Land is to be insured by the Policy.
- d. "Mortgage": A mortgage, deed of trust, trust deed, security deed, or other real property security instrument, including one evidenced by electronic means authorized by law.
- e. "Policy": Each contract of title insurance, in a form adopted by the American Land Title Association, issued or to be issued by the Company pursuant to this Commitment.
- f. "Proposed Amount of Insurance": Each dollar amount specified in Schedule A as the Proposed Amount of Insurance of each Policy to be issued pursuant to this Commitment.
- g. "Proposed Insured": Each person identified in Schedule A as the Proposed Insured of each Policy to be issued pursuant to this Commitment.
- h. "Public Records": The recording or filing system established under State statutes in effect at the Commitment Date under which a document must be recorded or filed to impart constructive notice of matters relating to the Title to a purchaser for value without Knowledge. The term "Public Records" does not include any other recording or filing system, including any pertaining to environmental remediation or protection, planning, permitting, zoning, licensing, building, health, public safety, or national security matters.
- i. "State": The state or commonwealth of the United States within whose exterior boundaries the Land is located. The term "State" also includes the District of Columbia, the Commonwealth of Puerto Rico, the U.S. Virgin Islands, and Guam.
- j. "Title": The estate or interest in the Land identified in Item 3 of Schedule A.

2. If all of the Schedule B, Part I-Requirements have not been met within the time period specified in the Commitment to Issue Policy, this Commitment terminates and the Company's liability and obligation end.

3. The Company's liability and obligation is limited by and this Commitment is not valid without:

- a. the Notice;
- b. the Commitment to Issue Policy;
- c. the Commitment Conditions;
- d. Schedule A;
- e. Schedule B, Part I-Requirements; and
- f. Schedule B, Part II-Exceptions; and
- g. a counter-signature by the Company or its issuing agent that may be in electronic form.

4. COMPANY'S RIGHT TO AMEND

The Company may amend this Commitment at any time. If the Company amends this Commitment to add a defect, lien, encumbrance, adverse claim, or other matter recorded in the Public Records prior to the Commitment Date, any liability of the Company is limited by Commitment Condition 5. The Company is not liable for any other amendment to this Commitment.

5. LIMITATIONS OF LIABILITY

- a. The Company's liability under Commitment Condition 4 is limited to the Proposed Insured's actual expense incurred in the interval between the Company's delivery to the Proposed Insured of the Commitment and the delivery of the amended Commitment, resulting from the Proposed Insured's good faith reliance to:
 - i. comply with the Schedule B, Part I-Requirements;
 - ii. eliminate, with the Company's written consent, any Schedule B, Part II-Exceptions; or
 - iii. acquire the Title or create the Mortgage covered by this Commitment.
- b. The Company is not liable under Commitment Condition 5.a. if the Proposed Insured requested the amendment or had Knowledge of the matter and did not notify the Company about it in writing.
- c. The Company is only liable under Commitment Condition 4 if the Proposed Insured would not have incurred the expense had the Commitment included the added matter when the Commitment was first delivered to the Proposed Insured.
- d. The Company's liability does not exceed the lesser of the Proposed Insured's actual expense incurred in good faith and described in Commitment Condition 5.a. or the Proposed Amount of Insurance.
- e. The Company is not liable for the content of the Transaction Identification Data, if any.

This page is only a part of a 2021 ALTA® Commitment for Title Insurance issued by Chicago Title Insurance Company. This Commitment is not valid without the Notice; the Commitment to Issue Policy; the Commitment Conditions; Schedule A; Schedule B, Part I-Requirements; Schedule B, Part II-Exceptions; and a counter-signature by the Company or its issuing agent that may be in electronic form.

Copyright American Land Title Association. All rights reserved.

The use of this Form (or any derivative thereof) is restricted to ALTA licensees and ALTA members in good standing as of the date of use. All other uses are prohibited. Reprinted under license from the American Land Title Association.



(continued)

f. The Company is not obligated to issue the Policy referred to in this Commitment unless all of the Schedule B, Part I-Requirements have been met to the satisfaction of the Company.

g. The Company's liability is further limited by the terms and provisions of the Policy to be issued to the Proposed Insured.

6. LIABILITY OF THE COMPANY MUST BE BASED ON THIS COMMITMENT; CHOICE OF LAW AND CHOICE OF FORUM

- a. Only a Proposed Insured identified in Schedule A, and no other person, may make a claim under this Commitment.
- b. Any claim must be based in contract under the State law of the State where the Land is located and is restricted to the terms and provisions of this Commitment. Any litigation or other proceeding brought by the Proposed Insured against the Company must be filed only in a State or federal court having jurisdiction.
- c. This Commitment, as last revised, is the exclusive and entire agreement between the parties with respect to the subject matter of this Commitment and supersedes all prior commitment negotiations, representations, and proposals of any kind, whether written or oral, express or implied, relating to the subject matter of this Commitment.
- d. The deletion or modification of any Schedule B, Part II-Exception does not constitute an agreement or obligation to provide coverage beyond the terms and provisions of this Commitment or the Policy.
- e. Any amendment or endorsement to this Commitment must be in writing and authenticated by a person authorized by the Company.
- f. When the Policy is issued, all liability and obligation under this Commitment will end and the Company's only liability will be under the Policy.

7. IF THIS COMMITMENT IS ISSUED BY AN ISSUING AGENT

The issuing agent is the Company's agent only for the limited purpose of issuing title insurance commitments and policies. The issuing agent is not the Company's agent for closing, settlement, escrow, or any other purpose.

8. PRO-FORMA POLICY

The Company may provide, at the request of a Proposed Insured, a pro-forma policy illustrating the coverage that the Company may provide. A pro-forma policy neither reflects the status of Title at the time that the pro-forma policy is delivered to a Proposed Insured, nor is it a commitment to insure.

9. CLAIMS PROCEDURES

This Commitment incorporates by reference all Conditions for making a claim in the Policy to be issued to the Proposed Insured. Commitment Condition 9 does not modify the limitations of liability in Commitment Conditions 5 and 6.

10. CLASS ACTION

ALL CLAIMS AND DISPUTES ARISING OUT OF OR RELATING TO THIS COMMITMENT, INCLUDING ANY SERVICE OR OTHER MATTER IN CONNECTION WITH ISSUING THIS COMMITMENT, ANY BREACH OF A COMMITMENT PROVISION, OR ANY OTHER CLAIM OR DISPUTE ARISING OUT OF OR RELATING TO THE TRANSACTION GIVING RISE TO THIS COMMITMENT, MUST BE BROUGHT IN AN INDIVIDUAL CAPACITY. NO PARTY MAY SERVE AS PLAINTIFF, CLASS MEMBER, OR PARTICIPANT IN ANY CLASS OR REPRESENTATIVE PROCEEDING. ANY POLICY ISSUED PURSUANT TO THIS COMMITMENT WILL CONTAIN A CLASS ACTION CONDITION.

11. ARBITRATION

The Policy contains an arbitration clause. All arbitrable matters when the Proposed Amount of Insurance is Two Million And No/100 Dollars (\$2,000,000.00) or less may be arbitrated at the election of either the Company or the Proposed Insured as the exclusive remedy of the parties. A Proposed Insured may review a copy of the arbitration rules at <http://www.alta.org/arbitration>.

END OF CONDITIONS

This page is only a part of a 2021 ALTA® Commitment for Title Insurance issued by Chicago Title Insurance Company. This Commitment is not valid without the Notice; the Commitment to Issue Policy; the Commitment Conditions; Schedule A; Schedule B, Part I-Requirements; Schedule B, Part II-Exceptions; and a counter-signature by the Company or its issuing agent that may be in electronic form.

Copyright American Land Title Association. All rights reserved.

The use of this Form (or any derivative thereof) is restricted to ALTA licensees and ALTA members in good standing as of the date of use. All other uses are prohibited. Reprinted under license from the American Land Title Association.

